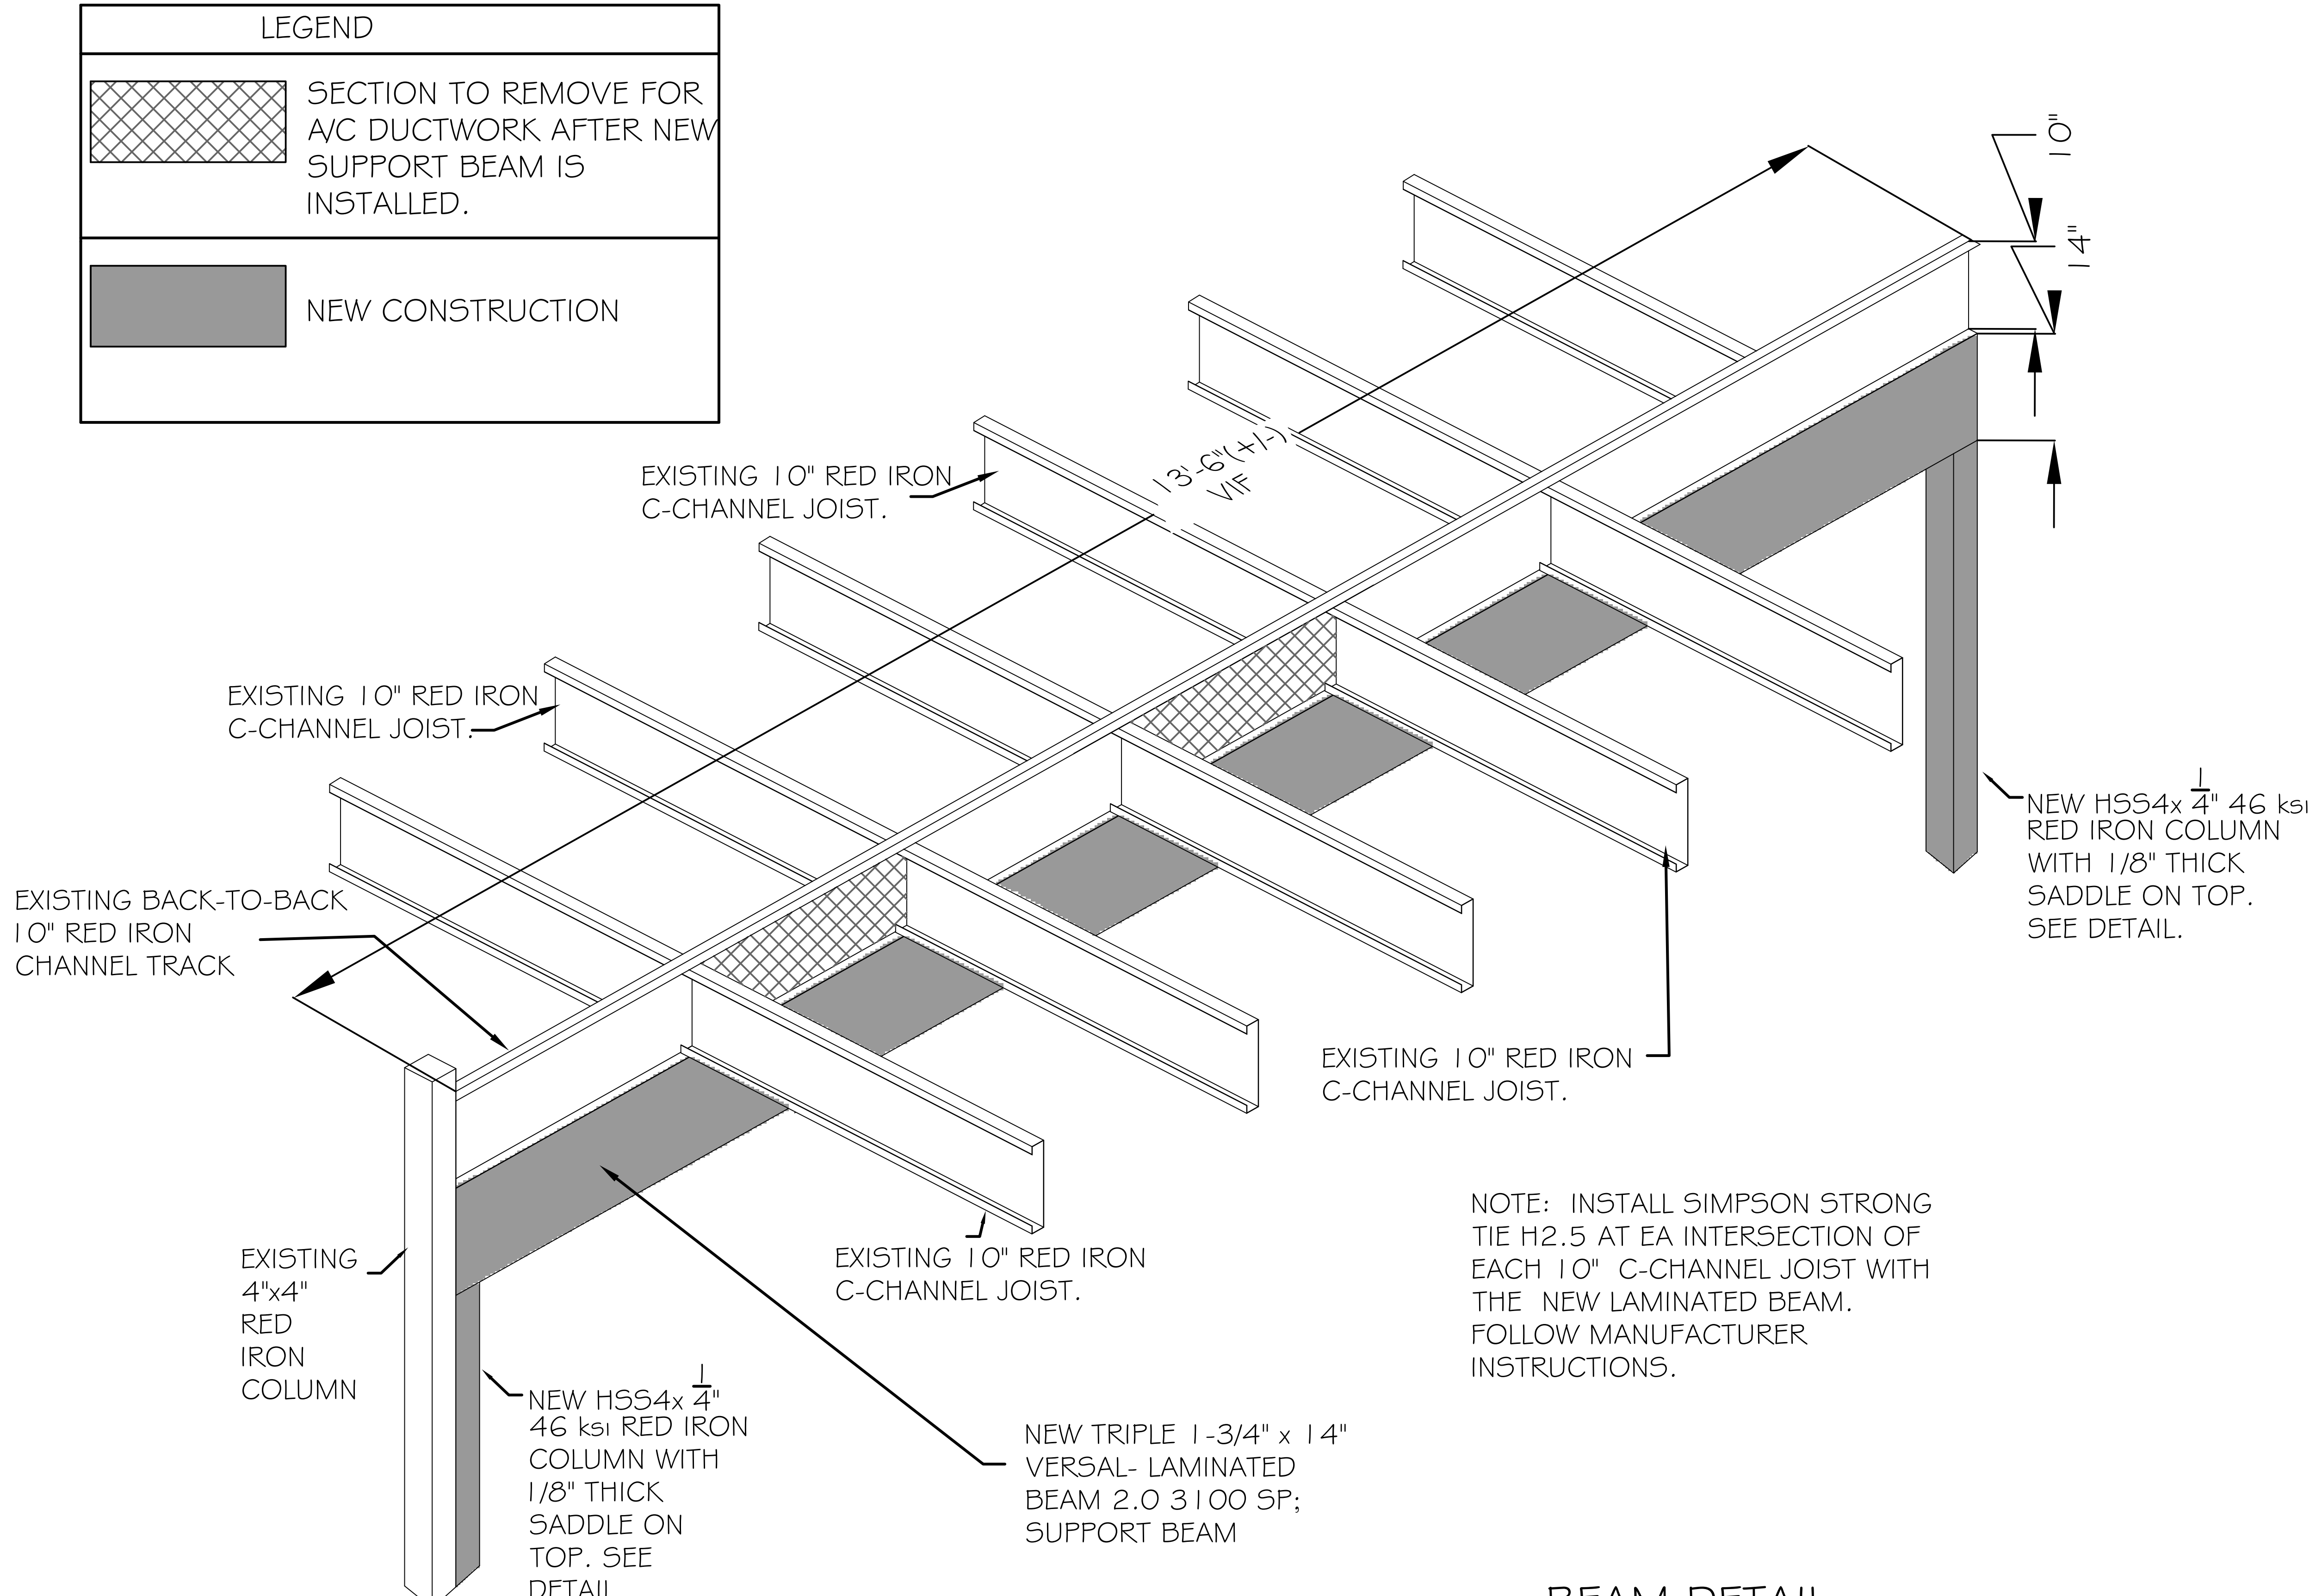

NOTE: INSTALL SIMPSON STRONG TIE H2.5 AT EA INTERSECTION OF EACH 10" C-CHANNEL JOIST WITH THE NEW LAMINATED BEAM. FOLLOW MANUFACTURER INSTRUCTIONS.

BEAM DETAIL
N.T.S.

DAMMON ENGINEERING, INC.
Architects & Engineers
dammonengineering.com
dammoneng@bellsouth.net
PHONE: 985-649-5832
FAX: 985-641-5950
CHIEF ENGINEER: EMMETT DAMMON, P.E.
CHIEF ARCHITECT: KEVIN KINCHEN
554 OLD SPANISH TRAIL
SLIDELL, LA 70458

The above drawings and specifications, designs and arrangements represented thereby are and shall remain the property of Dammon Engineering, and no part thereof shall be copied, disclosed to others, or used in connection with any work or project other than the specific project for which the have been prepared and developed without written consent of Dammon Engineering. Visual contact with these drawings or specifications shall constitute conclusive evidence of acceptance of these restrictions.

La MASON CHARLES
3801 ST. CHARLES AVE.
UNIT 301
NEW ORLEANS LA

JOB No:	DATE: 9-30-2013
DRAWN BY:	CHECKED BY:

#	DESCRIPTION	DATE

REVISIONS

BEAM DETAIL

SHEET No:
S-1