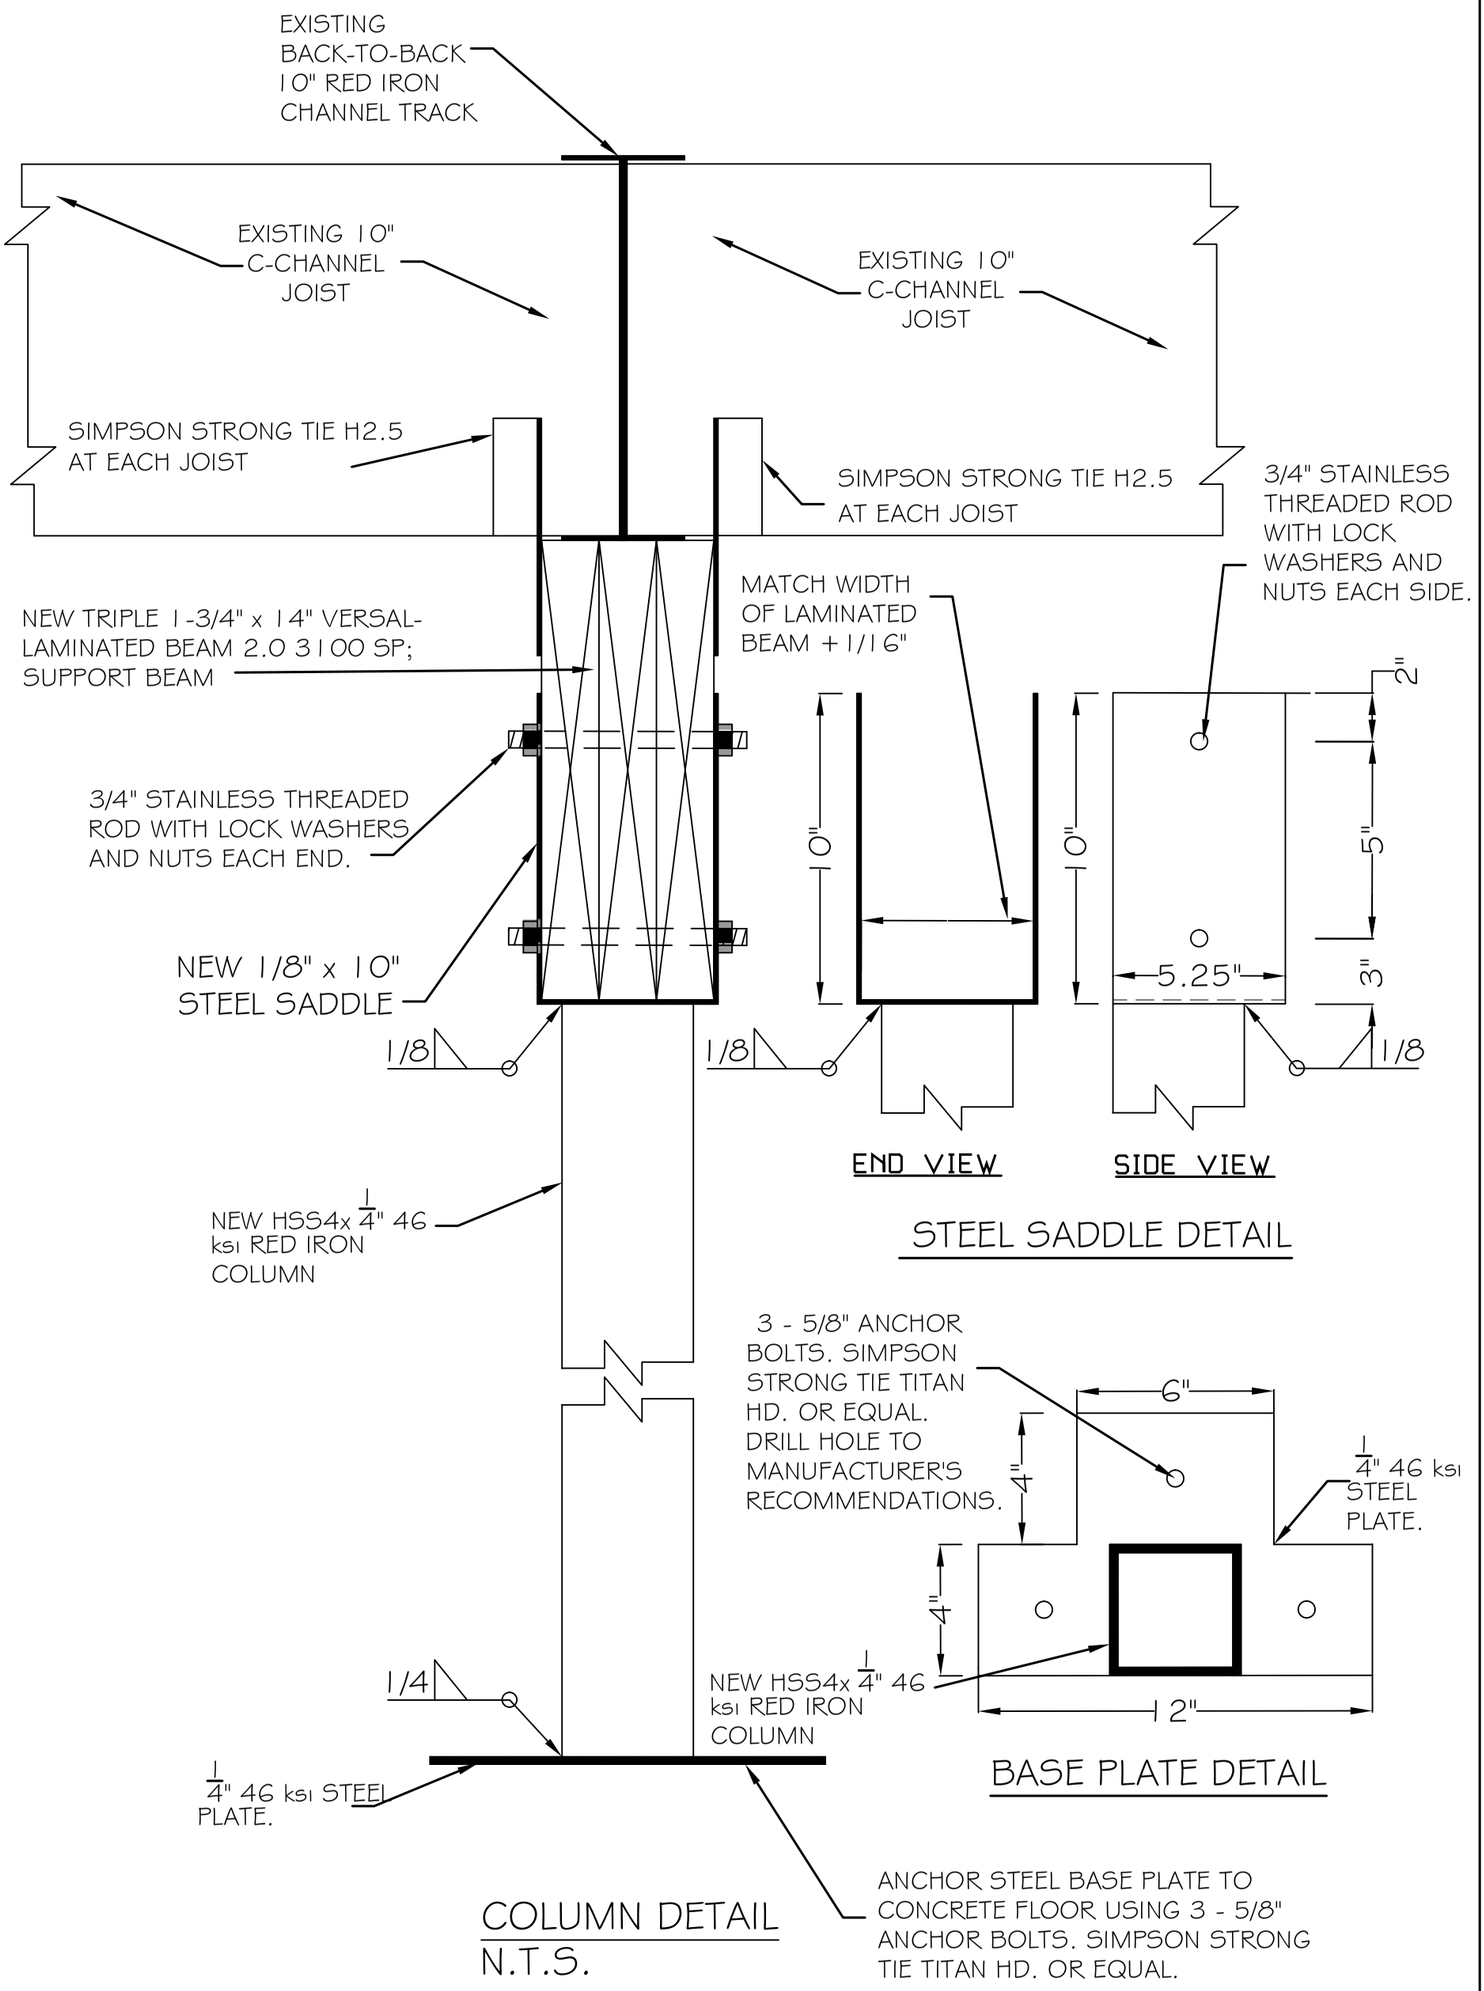

SHEET No: S-2

COLUMN DETAIL

REVISIONS		
#	DESCRIPTION	DATE

La MASON CHARLES
3801 ST. CHARLES AVE.
UNIT 301
NEW ORLEANS LA

JOB No:
DATE: 9-30-2013
DRAWN BY:
CHECKED BY:

The plans, drawings and specifications, designs and arrangements represented thereby are and shall remain the property of Dammon Engineering. No part thereof shall be copied, disclosed to others, or used in connection with any work or project other than the specific project for which the have been prepared and developed without written consent of Dammon Engineering. Visual contact with these drawings or specifications shall constitute conclusive evidence of acceptance of these restrictions.

DAMMON ENGINEERING, INC.
Architects & Engineers
CHIEF ENGINEER: EMMETT DAMMON, P.E.
CHIEF ARCHITECT: KEVIN KINCHEN
554 OLD SPANISH TRAIL
SLIDELL, LA 70458
dammonengineering.com
dammoneng@bellsouth.net
PHONE: 985-649-5832
FAX: 985-641-5950