**PARKING REQUIREMENTS:**

1 SPACE PER 350 SQ.FT. OF OFFICE SPACE
1 SPACE PER 750 SQ.F.T. OF WAREHOUSE SPACE
TOTAL REQUIRED=160
TOTAL PROVIDED=162

**LEGEND:**

- PROPERTY LINE
- SETBACK LINE
- NEW BUILDING
- CLASS "A" TREE–MINIMUM OF 10' TO 12' HIGH. CALIPER OF 2–1/2" MEASURED AT 1–1/2 FT ABOVE THE GROUND
- CLASS "B" TREE–MINIMUM OF 8' TO 10' HIGH. CALIPER OF 1–1/2" MEASURED AT 1–1/2 FT ABOVE THE GROUND
- SHRUB

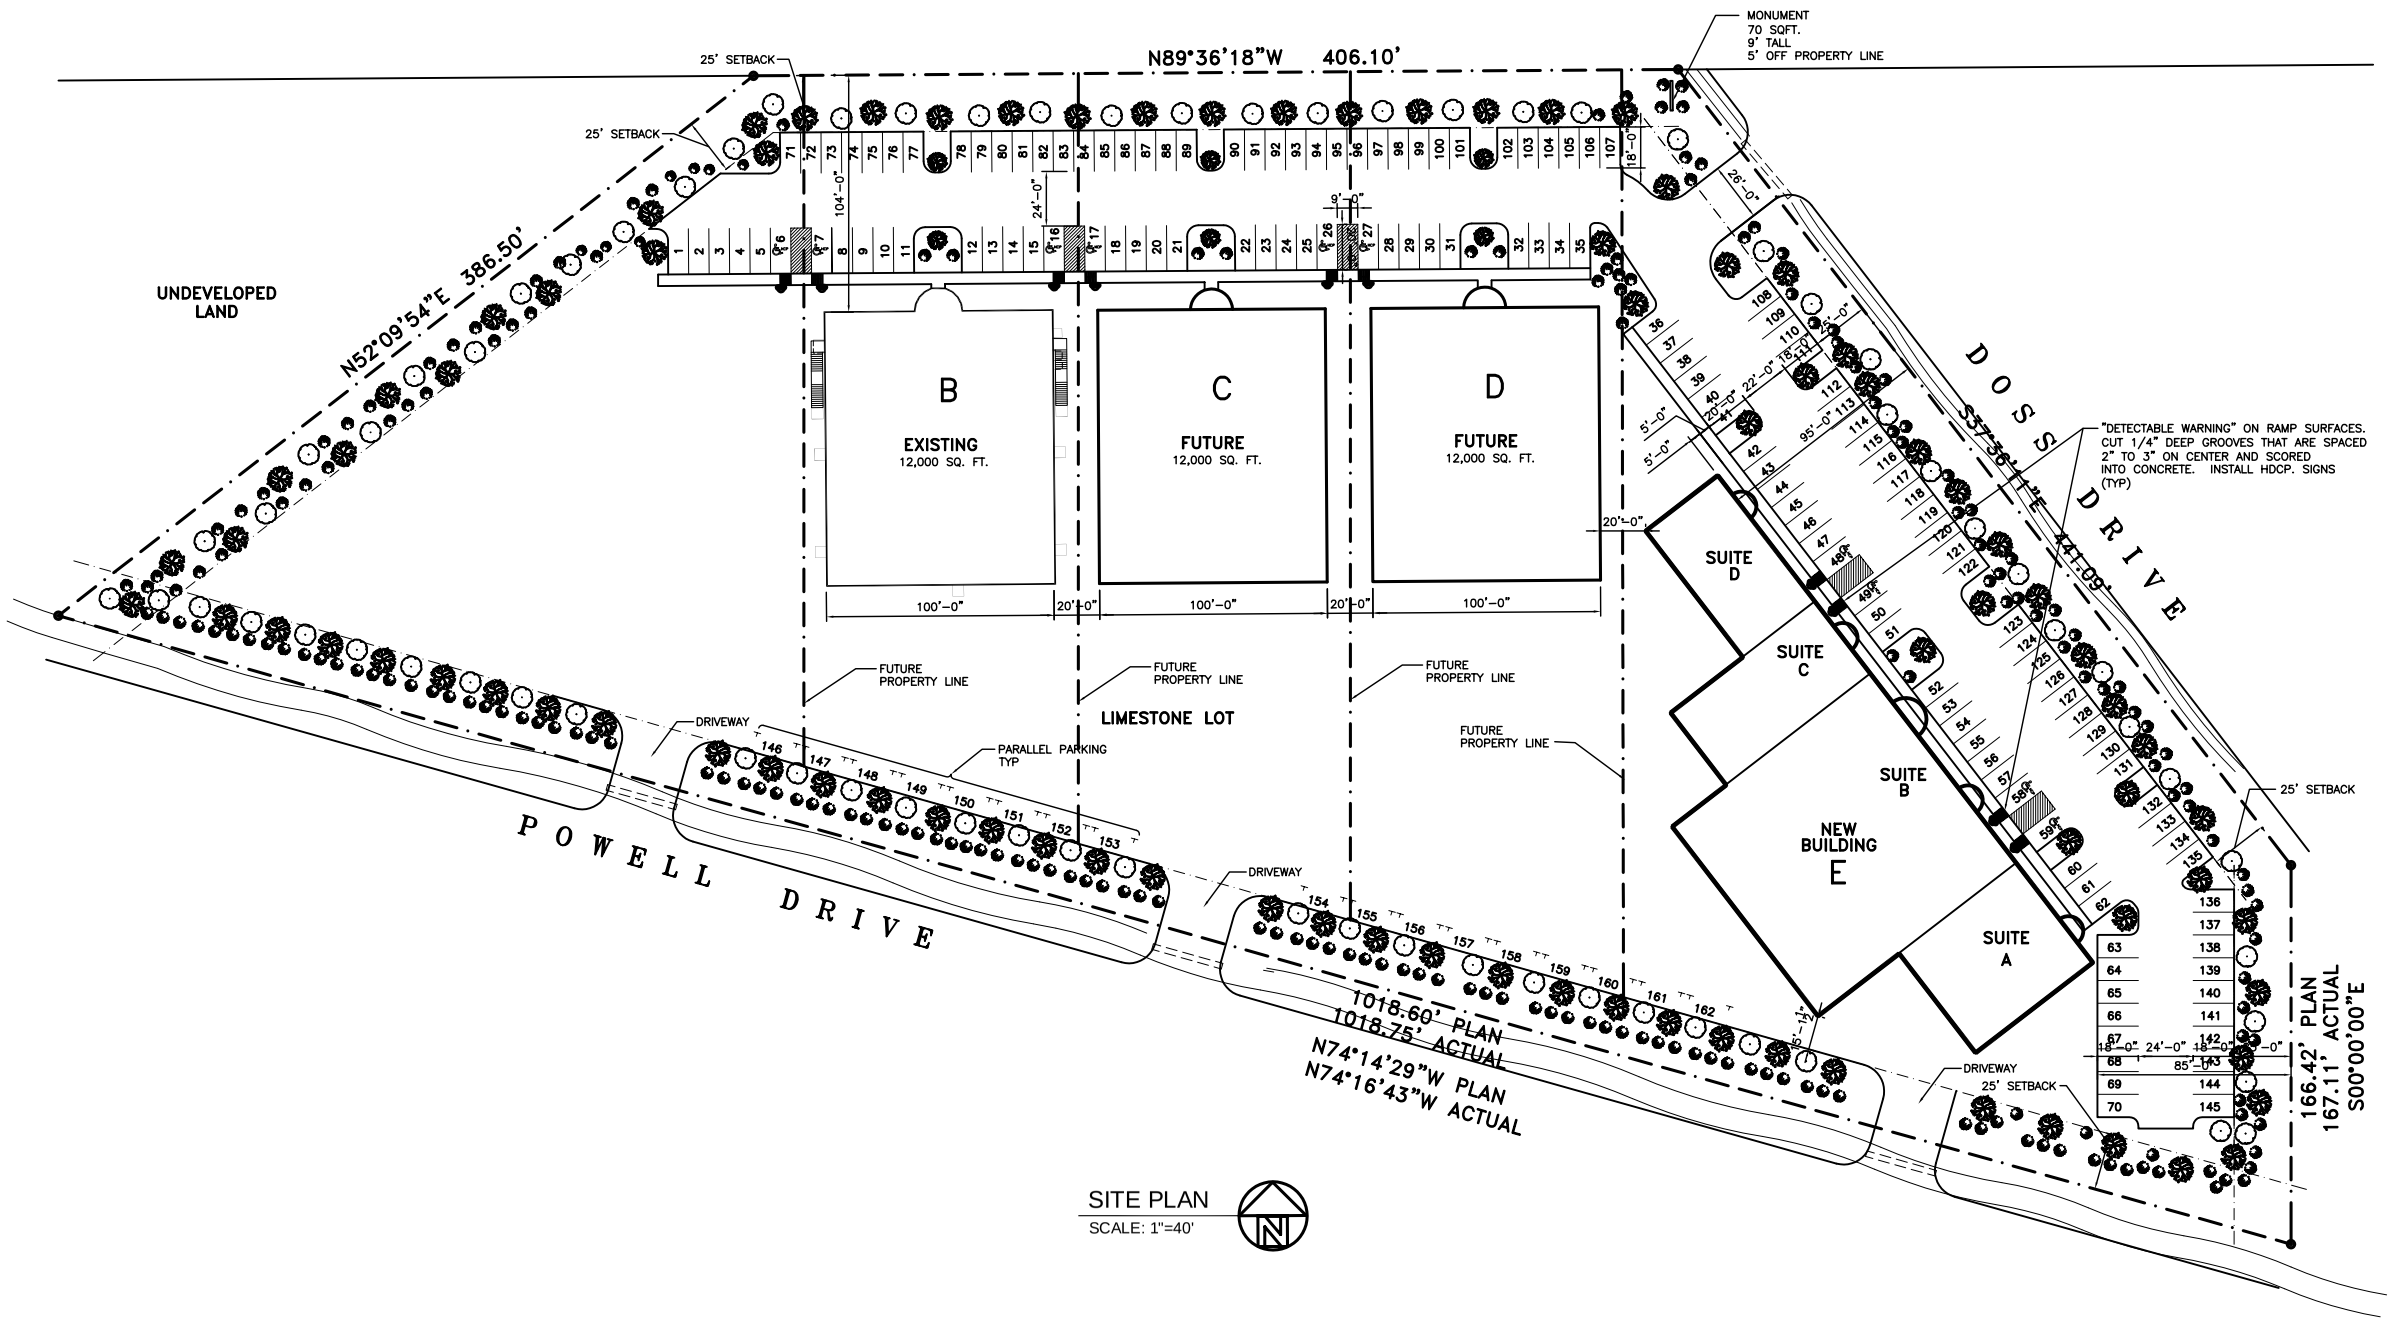


SITE PLAN
SCALE: 1"=40'


DAMMON ENGINEERING, INC.
EMMETT DAMMON

ARCHITECT
ROBERT SOLLBERGER

1095 FLORIDA AVENUE
SLIDELL, LA. 70458
985-649-5832

WEBSITE:
WWW.DAMMONENGINEERING.CO

EMAIL:
DAMMONENG@BELLSOUTH.NET


ARCHITECTURE
ENGINEERING
STUDIES
PLANNING
INVESTIGATION
EXPERT WITNESS

# NEW OFFICE BUILDING

PLATFORM CRANE
POWELL DRIVE
SLIDELL, LA

SITE PLAN

REV:

SCALE: AS NOTED
JOB#: 1898
DATE: 10-8-07
SHEET 3

C-2

OF 25