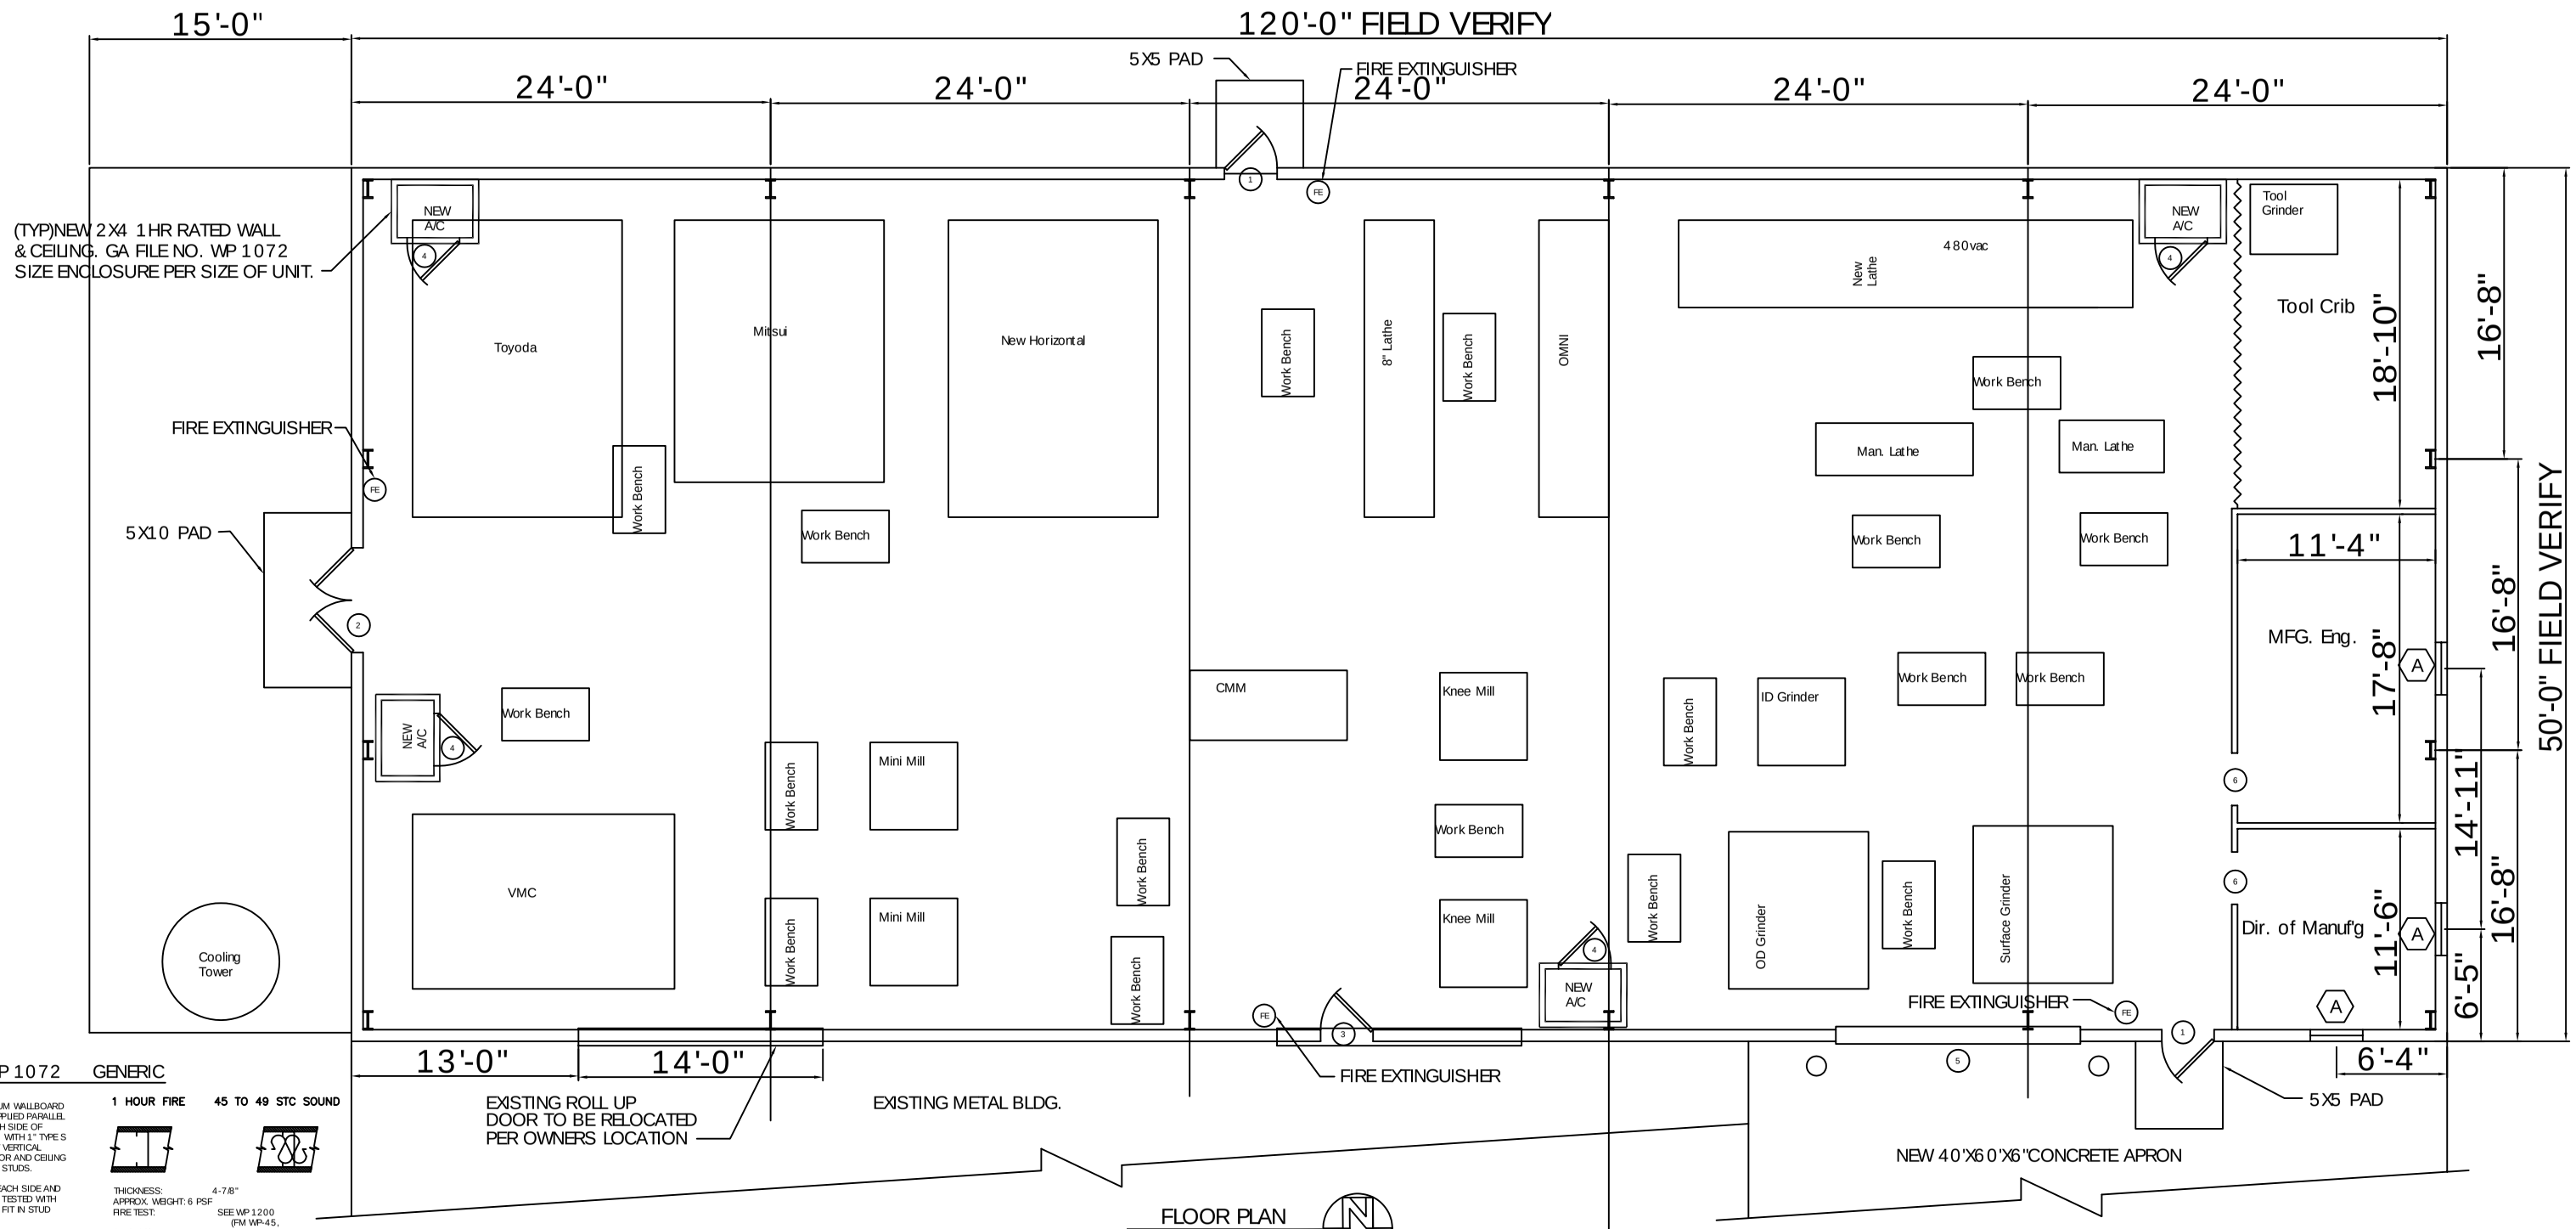

FLOOR PLAN
SCALE: 3/16"= 1'-0"

O. WP 1072 GENERIC

E X GYPSUM WALLBOARD
R BASE APPLIED PARALLEL
S TO EACH SIDE OF
S 24" O.C. WITH 1" TYPE S
8" O.C. AT VERTICAL
C. AT FLOOR AND CEILING
RMEDIATE STUDS.

24" ON EACH SIDE AND
S. SOUND TESTED WITH
FRICTION FIT IN STUD
BEARING)

1 HOUR FIRE	45 TO 49 STC SOUND
THICKNESS: 4-7/8"	
APPROX. WEIGHT: 6 PSF	
FIRE TEST: SEE WP 1200 (FM WP-45,	
6-19-68); OSU T-1770,	
8-61; ULC 79T484,	
79T500, 79T497, 8-12-81, ULC	
DESIGN W415)	
SOUND TEST: NRCC 816-NV,	
2-3-81	

FINISH SCHEDULE

NAME	FLOOR	BASE	WALLS	CEILING	REMARKS
	T ETE	IC TILE IC TILE R WALL BASE BASE	ULATION M BOARD ED PANELS	Y-IN PANELS M BOARD ED METAL NSUL. G HGT VARIES G HT. 8'	

GENERAL NOTES

1. INSULATION AND INSULATION ASSEMBLIES SHALL MEET THE REQUIREMENTS OF SECTION 719.
   A. CONCEALED INSULATION SHALL HAVE A FLAME SPREAD OF 0-25 AND SMOKE DEVELOPED INDEX OF 0-450. EXCEPT
      THAT IN COMBUSTIBLE (WOOD FRAME) CONSTRUCTION.
   B. FACING SHALL COMPLY WITH IBC 2006.
2. PROVIDE 5'x5' LANDINGS, LEVEL WITH FINISHED FLOOR, OUTSIDE EXTERIOR DOORS. THRESHOLDS SHALL BE NOT MORE THAN 1/2" IN HEIGHT AND SHALL BE BEVELED IF MORE THAT 1/4".
3. DIMENSIONS ARE TO CENTERLINE, FACE OF STUDS, CENTER OF COLUMNS, OR FACE OF VENEER.