LEGEND

- SEWER MANHOLE , SEWER LINE
- WATER MANHOLE , WATER LINE
- GAS MANHOLE , GAS LINE
- TELE. MANHOLE , TELE. LINE
- DRAIN MANHOLE , DRAIN LINE
- DRAIN INLET , DRAIN LINE
- POWER POLE / OVERHEAD LINES ELECTRIC,TELEPHONE,CABLE TV
- ELEC. TOWER / OVERHEAD LINES
- CATCH BASIN
- LIGHT STANDARD
- TRAFFIC LIGHT
- TELE. , ELEC. , CATV PEDESTAL
- GAS , WATER , ELECTRIC METER
- GAS , WATER VALVE
- SEWER , DRAIN CLEANOUT
- FIRE HYDRANT
- GUY WIRE ANCHOR
- SIGN
- PYLON
- MAILBOX
- TREE
- SHRUB
- FENCE

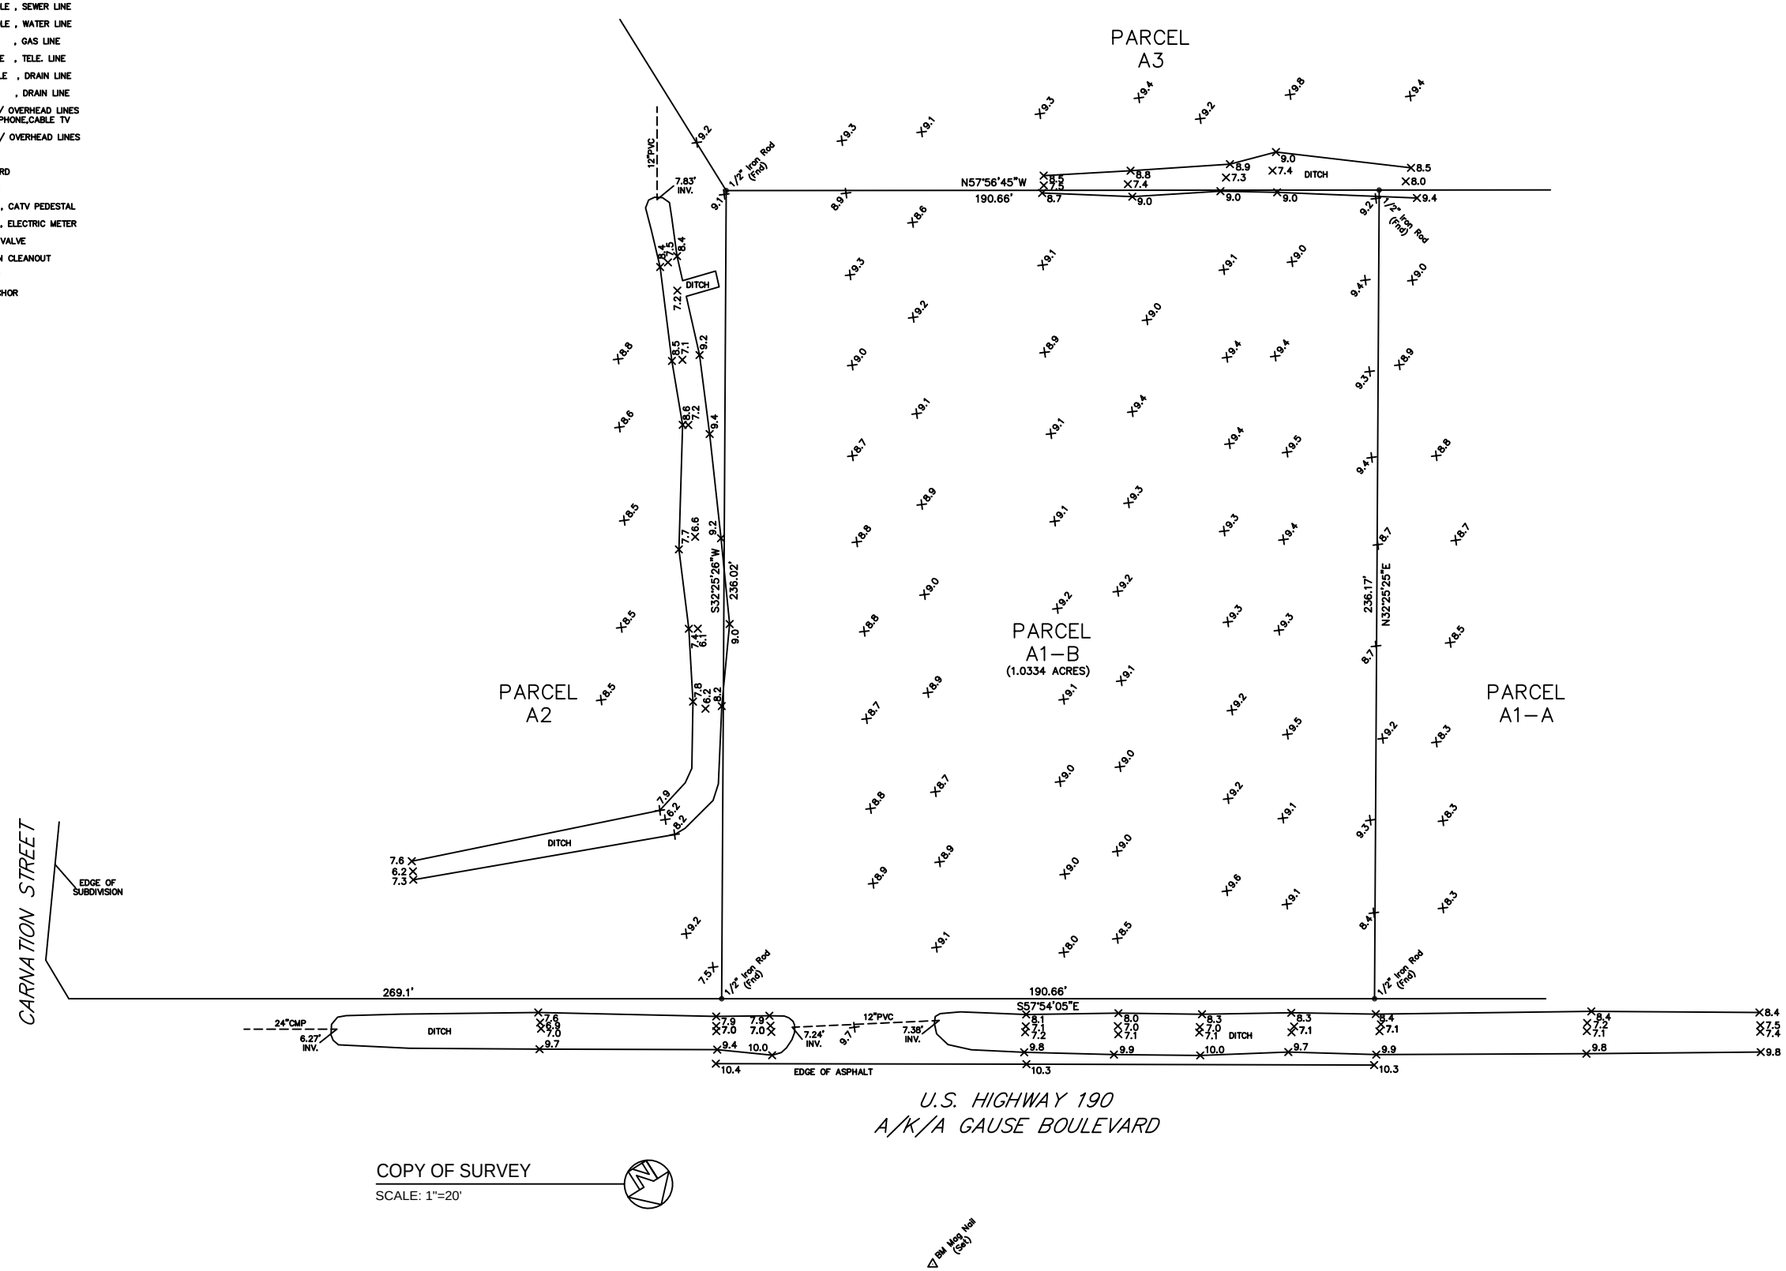

COPY OF SURVEY

SCALE: 1"=20'

DAMMON ENGINEERING, INC.

CHIEF ENGINEER
EMMETT
DAMMON, P.E.

CHIEF ARCHITECT
ROBERT
WILTSE

1095 FLORIDA AVENUE
SLIDELL, LA. 70458
OFFICE: 985-649-5832
FAX: 985-641-5950

WEBSITE:
WWW.DAMMONENGINEERING.COM

EMAIL:
DAMMONENG@BELLSOUTH.NET

ARCHITECTURE

ENGINEERING

STUDIES

PLANNING

INVESTIGATION

EXPERT WITNESS

J D PLAZA
345 GAUSE
BOULEVARD
WEST
SLIDELL, LA

COPY OF SURVEY

REV:

SCALE: AS NOTED

JOB#: 2037

DATE: 10-29-09

SHEET 2

C-1

OF 19