NOTES

1. ALL DIMENSIONS ARE TO FACE OF NEW STUDS UNLESS OTHERWISE NOTED. ALL DIMENSIONS TO FACE OF WALL ARE INDICATED AS "CLEAR".
2. GREYED AND DASHED LINES REPRESENT OBJECTS THAT ARE BY OTHERS AND NOT IN CONTRACT AND ARE SHOWN FOR COORDINATION PURPOSES ONLY.
3.
4.

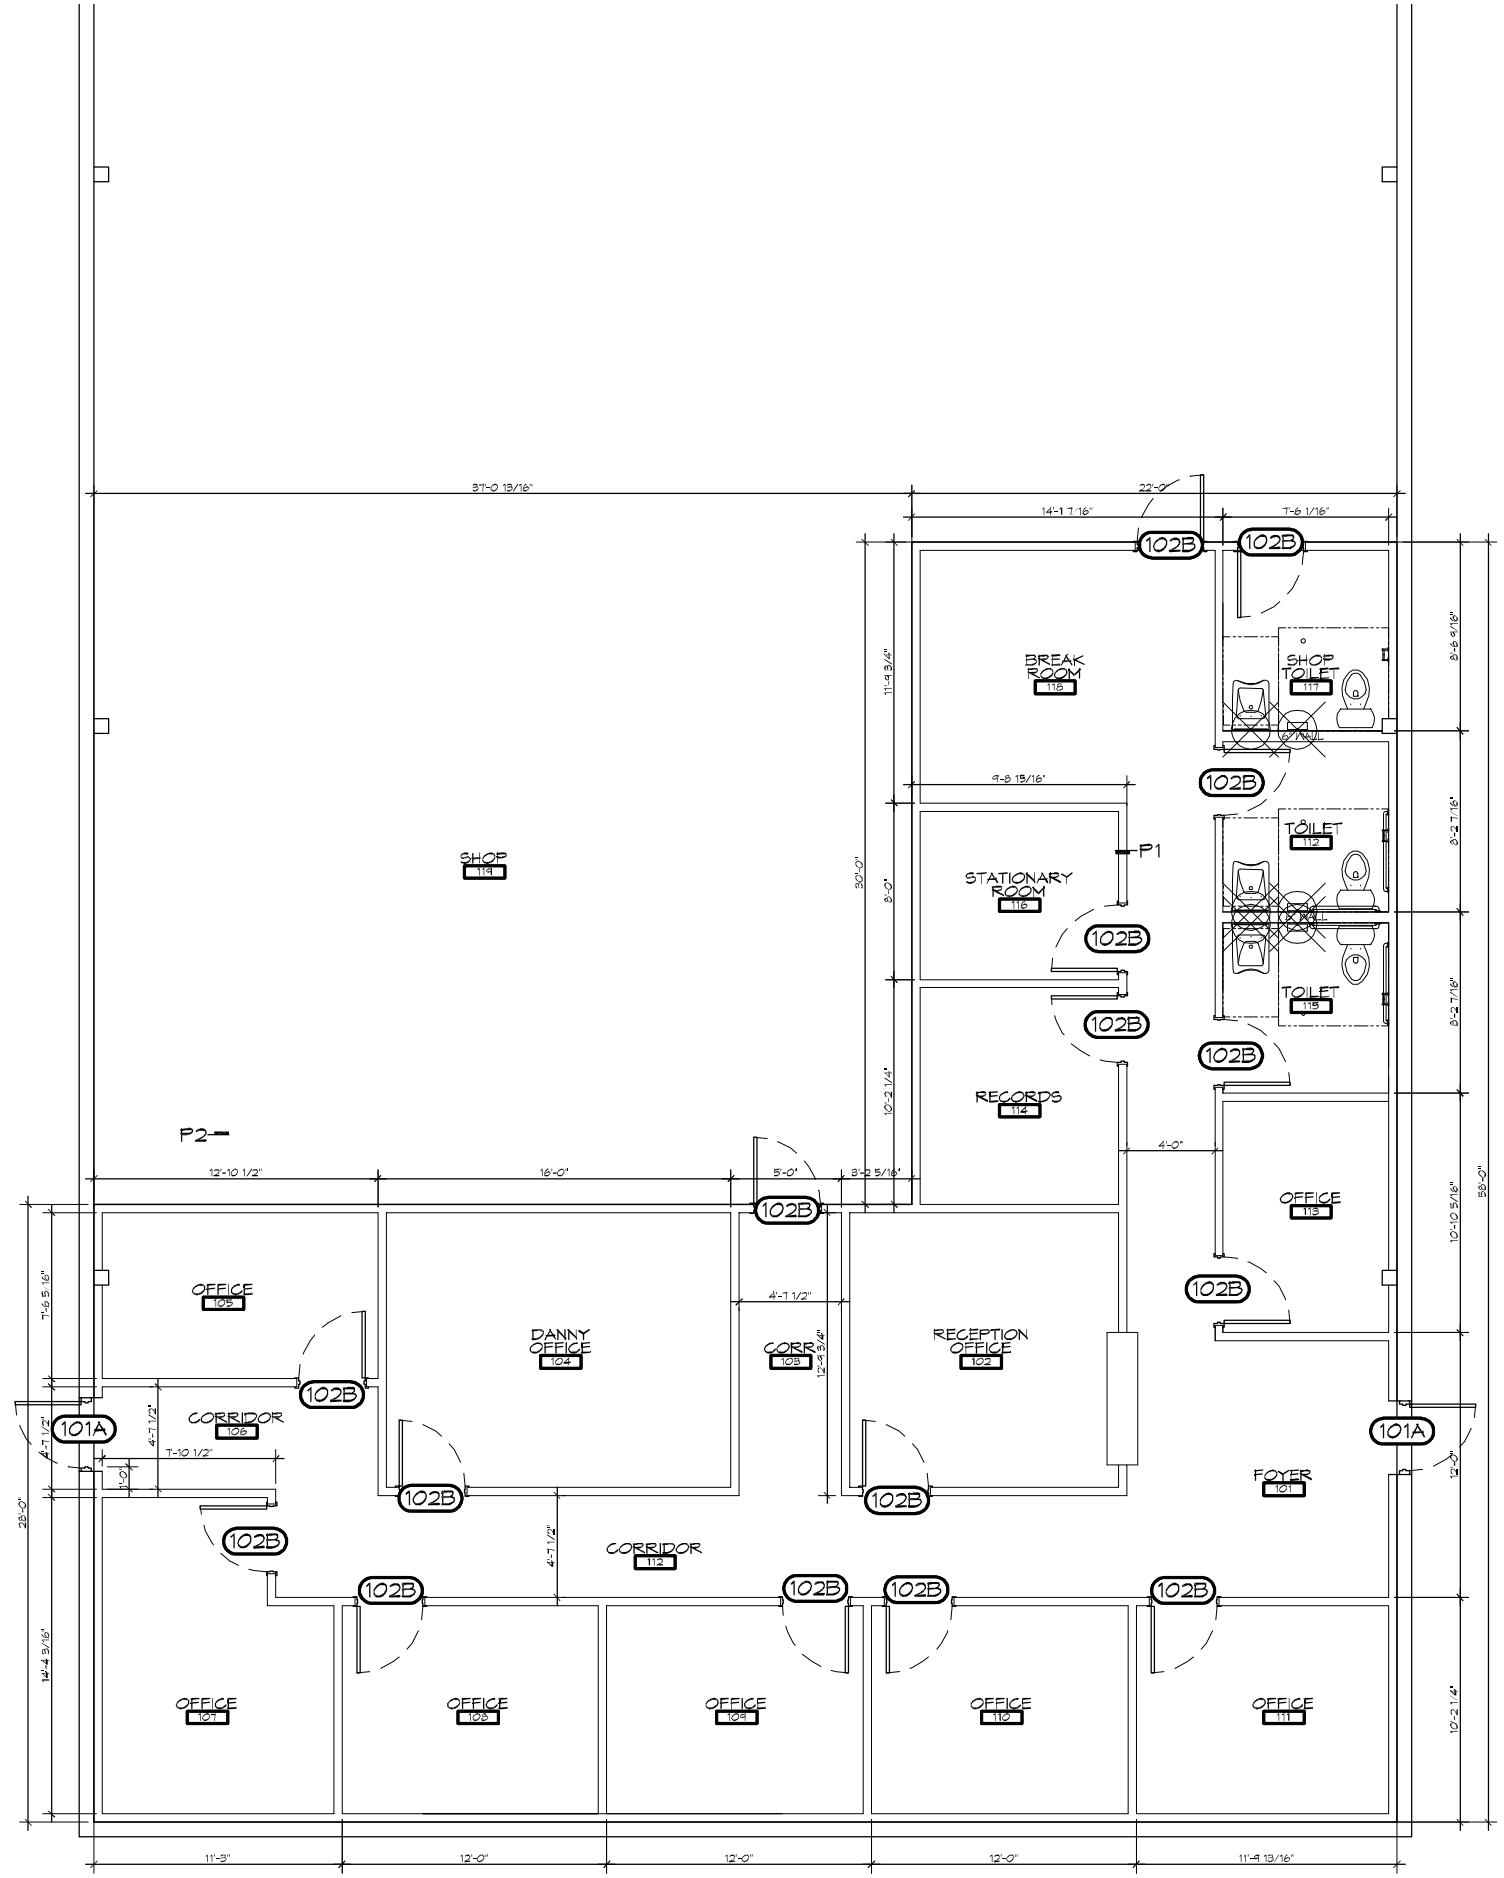

1 ARCHITECTURAL FLOOR PLAN
SCALE: 1/4" = 1'-0"

DAMMON ENGINEERING, INC.
Architects & Engineers
www.dammonengineering.com
dammoneng@bellsouth.net
PH: 985.649.5832
F: 985.641.5992
Chief Architect: Kevin J. Kitchen, NCARB
Chief Engineer: Brian Mistich, PE
554 Old Spanish Trail
Slidell, LA 70458

#	DESCRIPTION	DATE

REVISIONS

SEAL:

PRELIMINARY NOT FOR CONSTRUCTION

NEW OFFICES:

STAN ELMORE

STONE ROAD
SLIDELL, LOUISIANA

JOB No: 21115 | DATE: 11-XX-2013
DRAWN BY: KJK | CHECKED BY: CAD

SHEET TITLE:
ARCHITECTURAL FLOOR PLAN

DRAWING NUMBER:
A1

SHEET No: 00 of XX