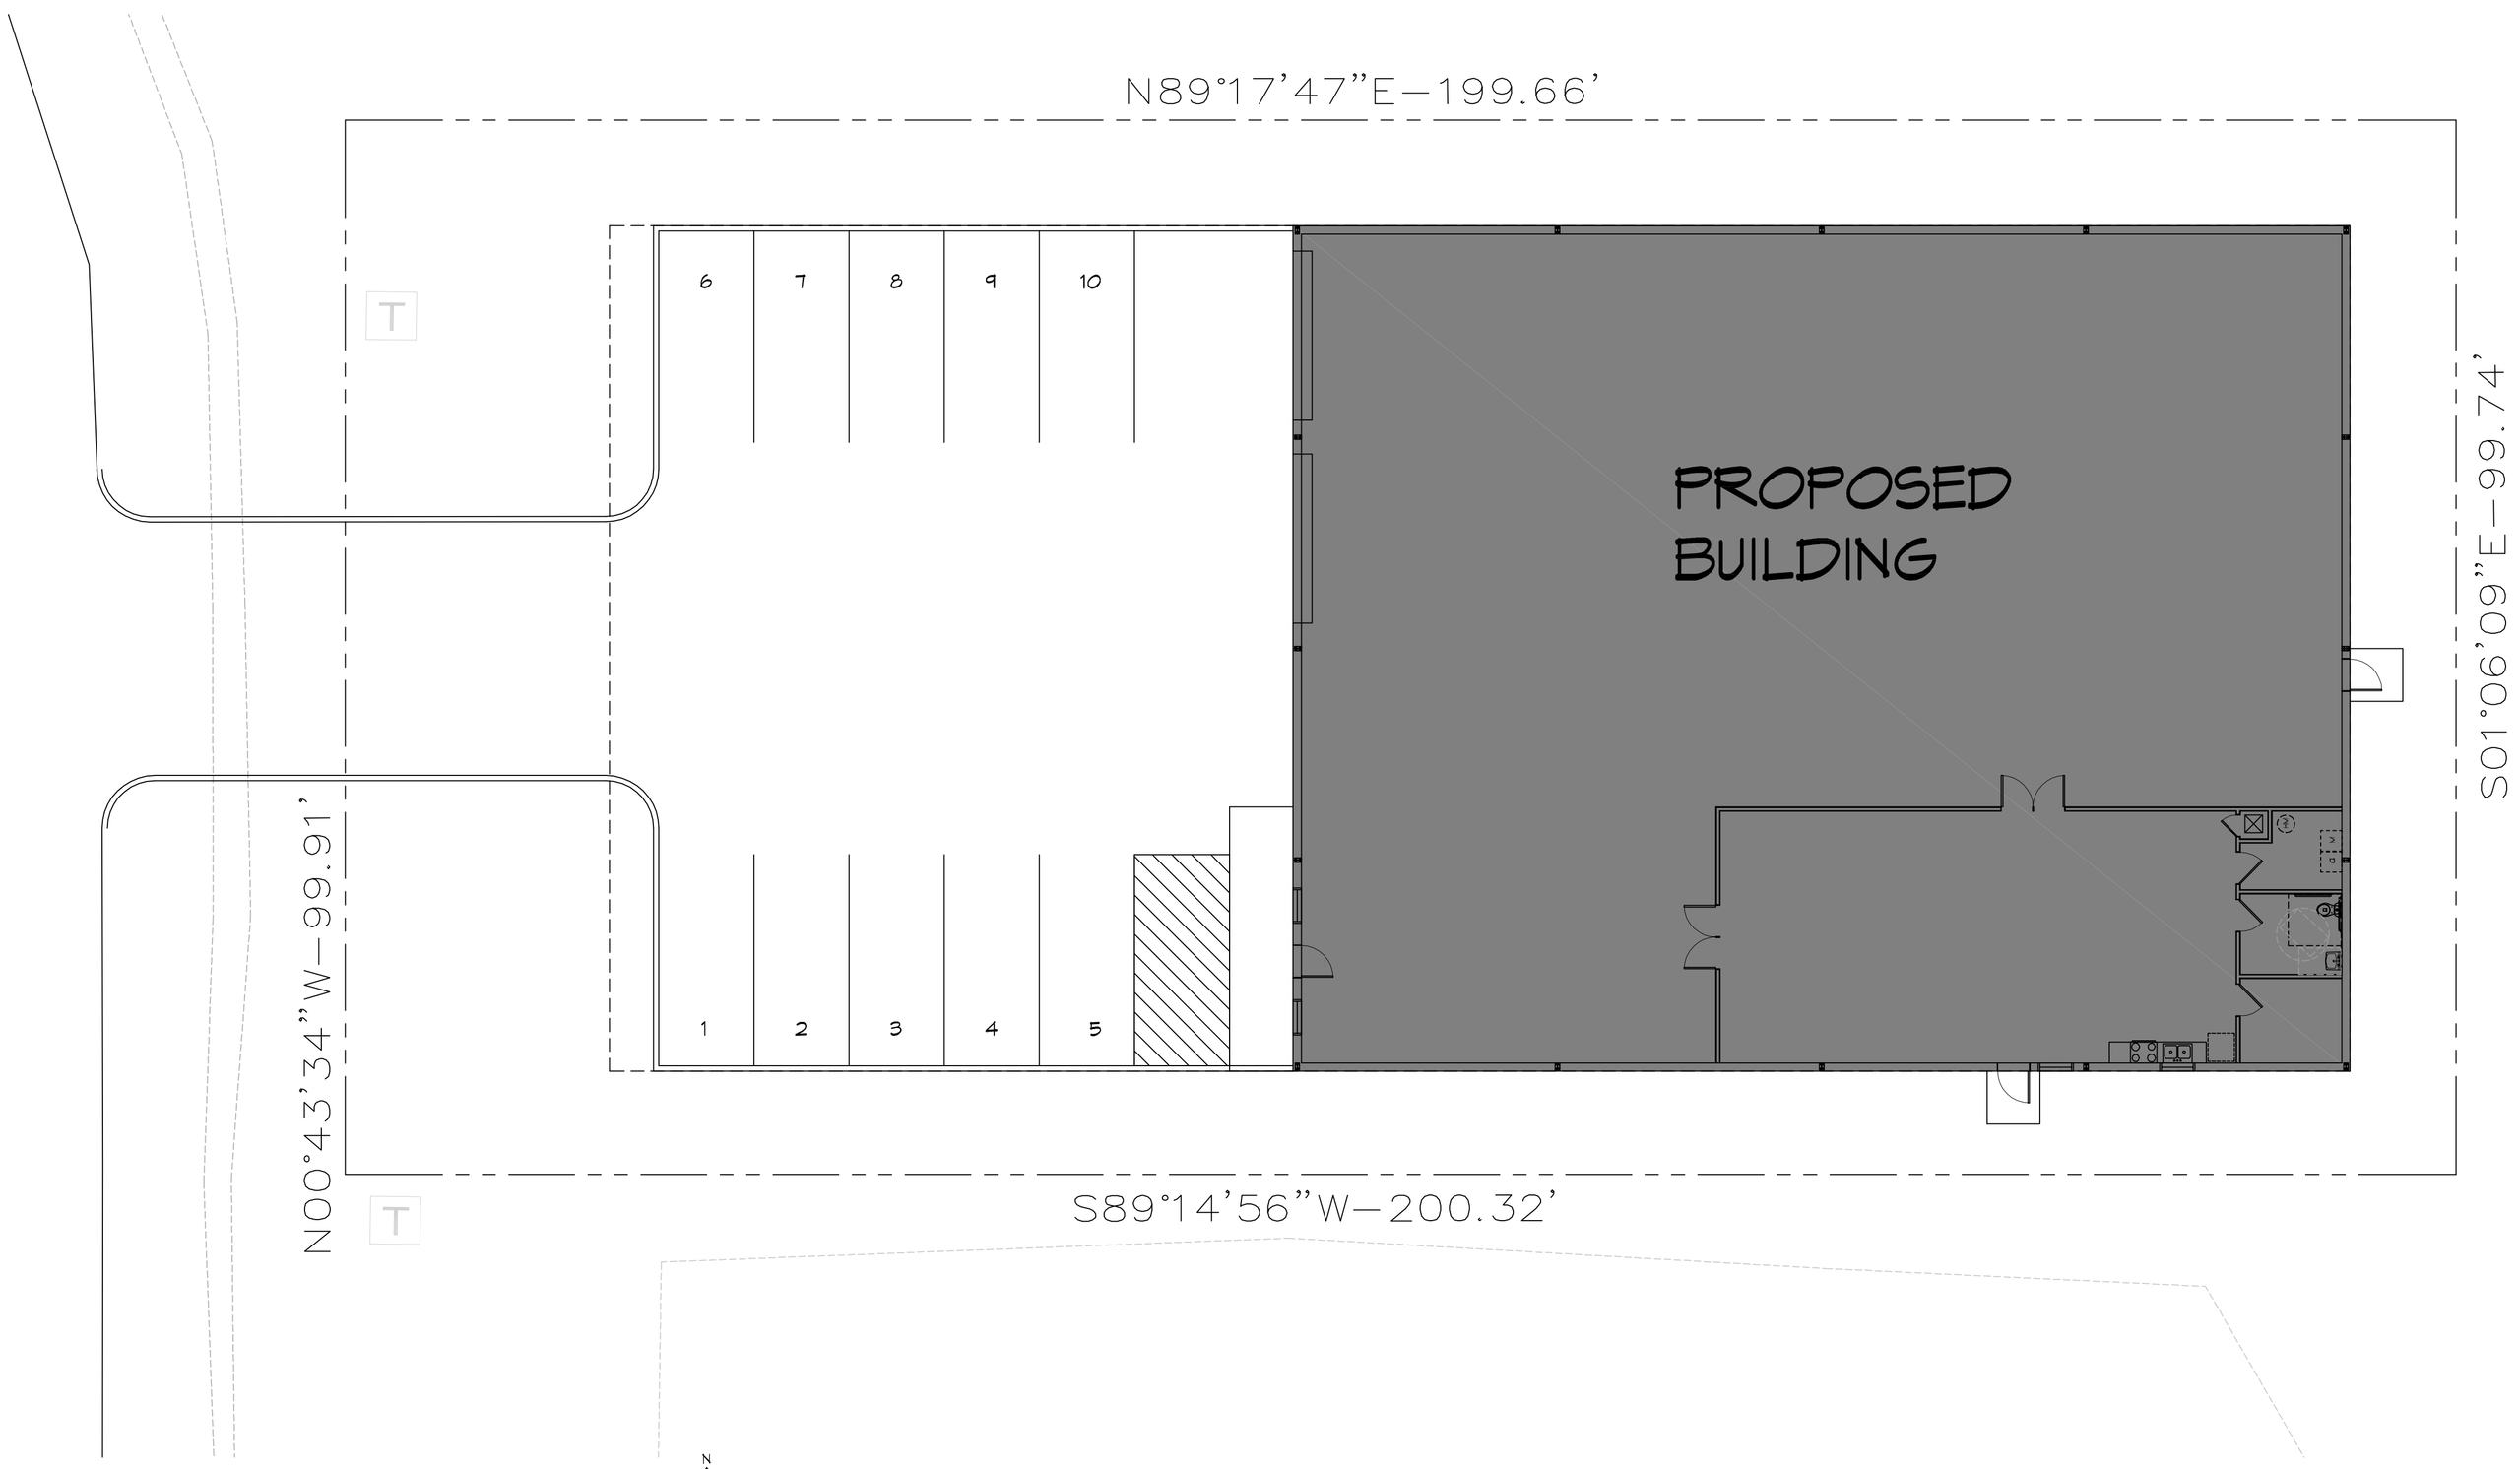

6 SITE PLAN
SCALE: 1" = 10'-0"

PARKING

1 SPACE PER 350 SQ. FT. OF OFFICE AREA: 1500/ 350 = 4
1 SPACE PER 1000 SQ. FT. OF WAREHOUSE : 6500/1000 = 6
REQUIRED =10

DAMMON ENGINEERING, INC.
LOUISIANA & MISSISSIPPI
www.dammonengineering.com
info@dammonengineering.com
PH: 985.649.5832
Chief Engineer: Brian Mistich, PE
554 Old Spanish Trail
Slidell, LA 70458

REVISIONS

#	DESCRIPTION	DATE

SEAL:

Missing or invalid r
File: R:\Stamps\Bri
Sheet: 1

NEW OFFICE WAREHOUSE
MIKE SCHWARTZ
MANDEVILLE, LA

JOB No:	????
DATE:	01-27-2020
DRAWN BY:	RLD
CHECKED BY:	CAD

These plans, drawings and specifications, including but not limited to, single-use plans, international filing plans or any other plans, drawings and specifications prepared by Dammon Engineering, Inc. are instruments of service and shall remain the property of Dammon Engineering, Inc. Reproduction or disclosure to others, or work in connection with any other work or projects other than the specific project for which they were prepared, without the express written consent of Dammon Engineering, Inc. is prohibited. Visual contact with these plans and specifications shall constitute prima facie evidence of acceptance of these restrictions.

SHEET TITLE:
SITE PLAN

DRAWING NUMBER:
C101

SHEET No: 3 of 12