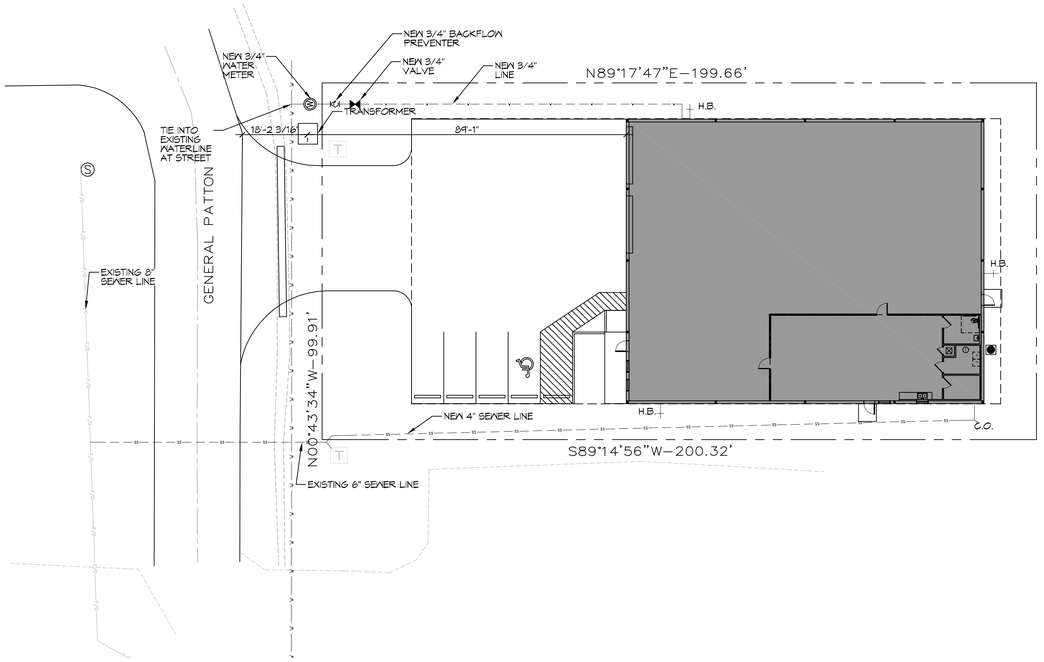

N

7 SITE UTILITY PLAN

SCALE: 1" = 20'-0"

DAMMON ENGINEERING, INC.
LOUISIANA & MISSISSIPPI

Chief Engineer: Brian Wiatrich, PE
554 Old Spanish Trail
Slidell, LA 70458
www.dammonengineering.com
info@dammonengineering.com
PH: 985.649.5832

REVISIONS

#	DESCRIPTION	DATE

SEAL:

NEW OFFICE WAREHOUSE
MIKE SCHWARTZ
217 GENERAL PATTON
MANDEVILLE, LA

JOB No:	2409	DATE:	03-16-2020
DRAWN BY:	CAD	CHECKED BY:	BAM

This data is provided as a service to clients, or other parties, as a convenience. Dammon Engineering, Inc. makes no warranties, express or implied, as to the accuracy of the data, or its fitness for any purpose. Dammon Engineering, Inc. assumes no responsibility for any loss, or damage, which may be caused by inaccuracies in data, or which may result in connection with any work, or project, other than the specific project for which the data was prepared. Dammon Engineering, Inc. assumes no responsibility for any loss, or damage, which may be caused by any alterations made to the data by any other party.

SHEET TITLE:
SITE UTILITY PLAN

DRAWING NUMBER:
C102

SHEET No: 4 of 12