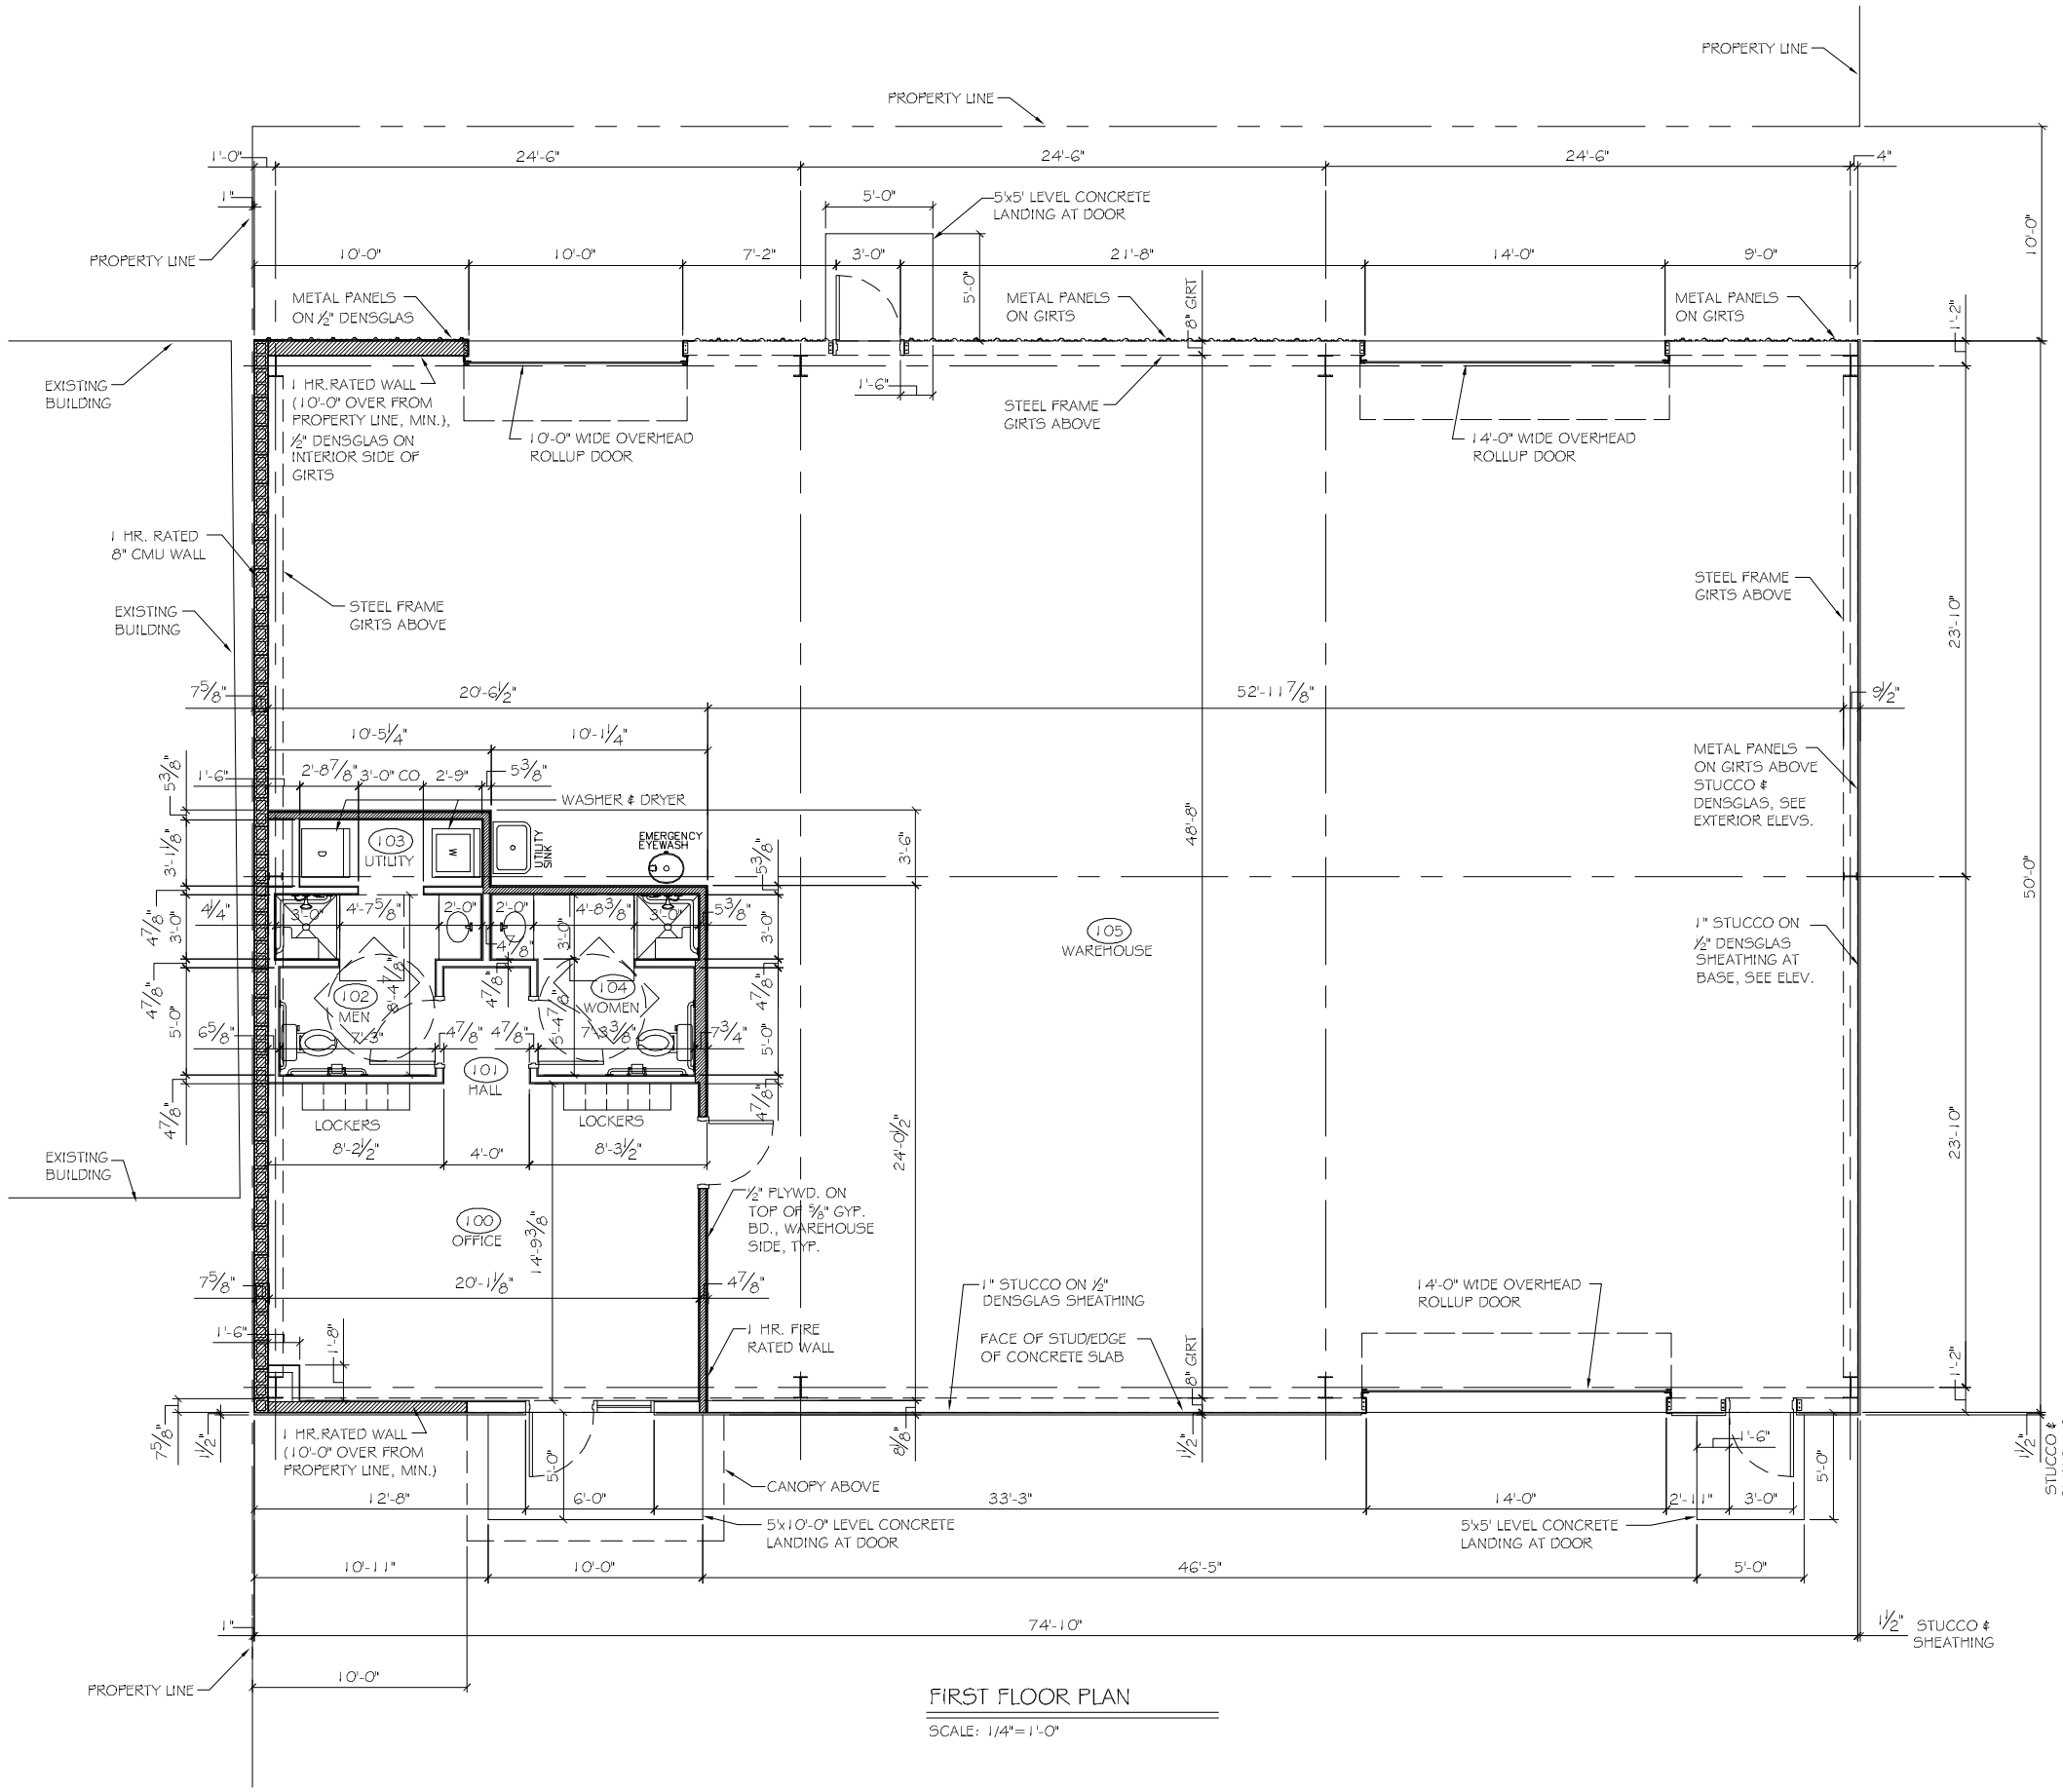

FIRST FLOOR PLAN

SCALE: 1/4"=1'-0"

DAMMON ENGINEERING, INC.
Architects & Engineers

dammoneng@bellsouth.net
dammoneng@yahoo.com
PHONE: 985-643-5532
FAX: 985-641-5952

CHIEF ENGINEER: EMMETT DAMMON, P.E.
CHIEF ARCHITECT: KEVIN KINCPEN
554 OLD SPANISH TRAIL
SLIDELL, LA 70458

Instrument of Service: Dammon Engineering, Inc. Architects & Engineers, Slidell, Louisiana. Dammon Engineering, Inc. Architects & Engineers retains all ownership and all other rights to the use of this instrument of service. Any other use or reproduction of this instrument of service without the written consent of Dammon Engineering, Inc. Architects & Engineers is prohibited.

BULK SYSTEMS NEW OFFICE/WAREHOUSE BUILDING

1223 FREMAUX AVENUE
SLIDELL, LOUISIANA 70458

DATE: 01-22-2013	
JOB No:	CHECKED BY:
DRAWN BY: JTL	

REVISIONS

#	DESCRIPTION	DATE

FLOOR PLAN

SHEET No: OF

A1