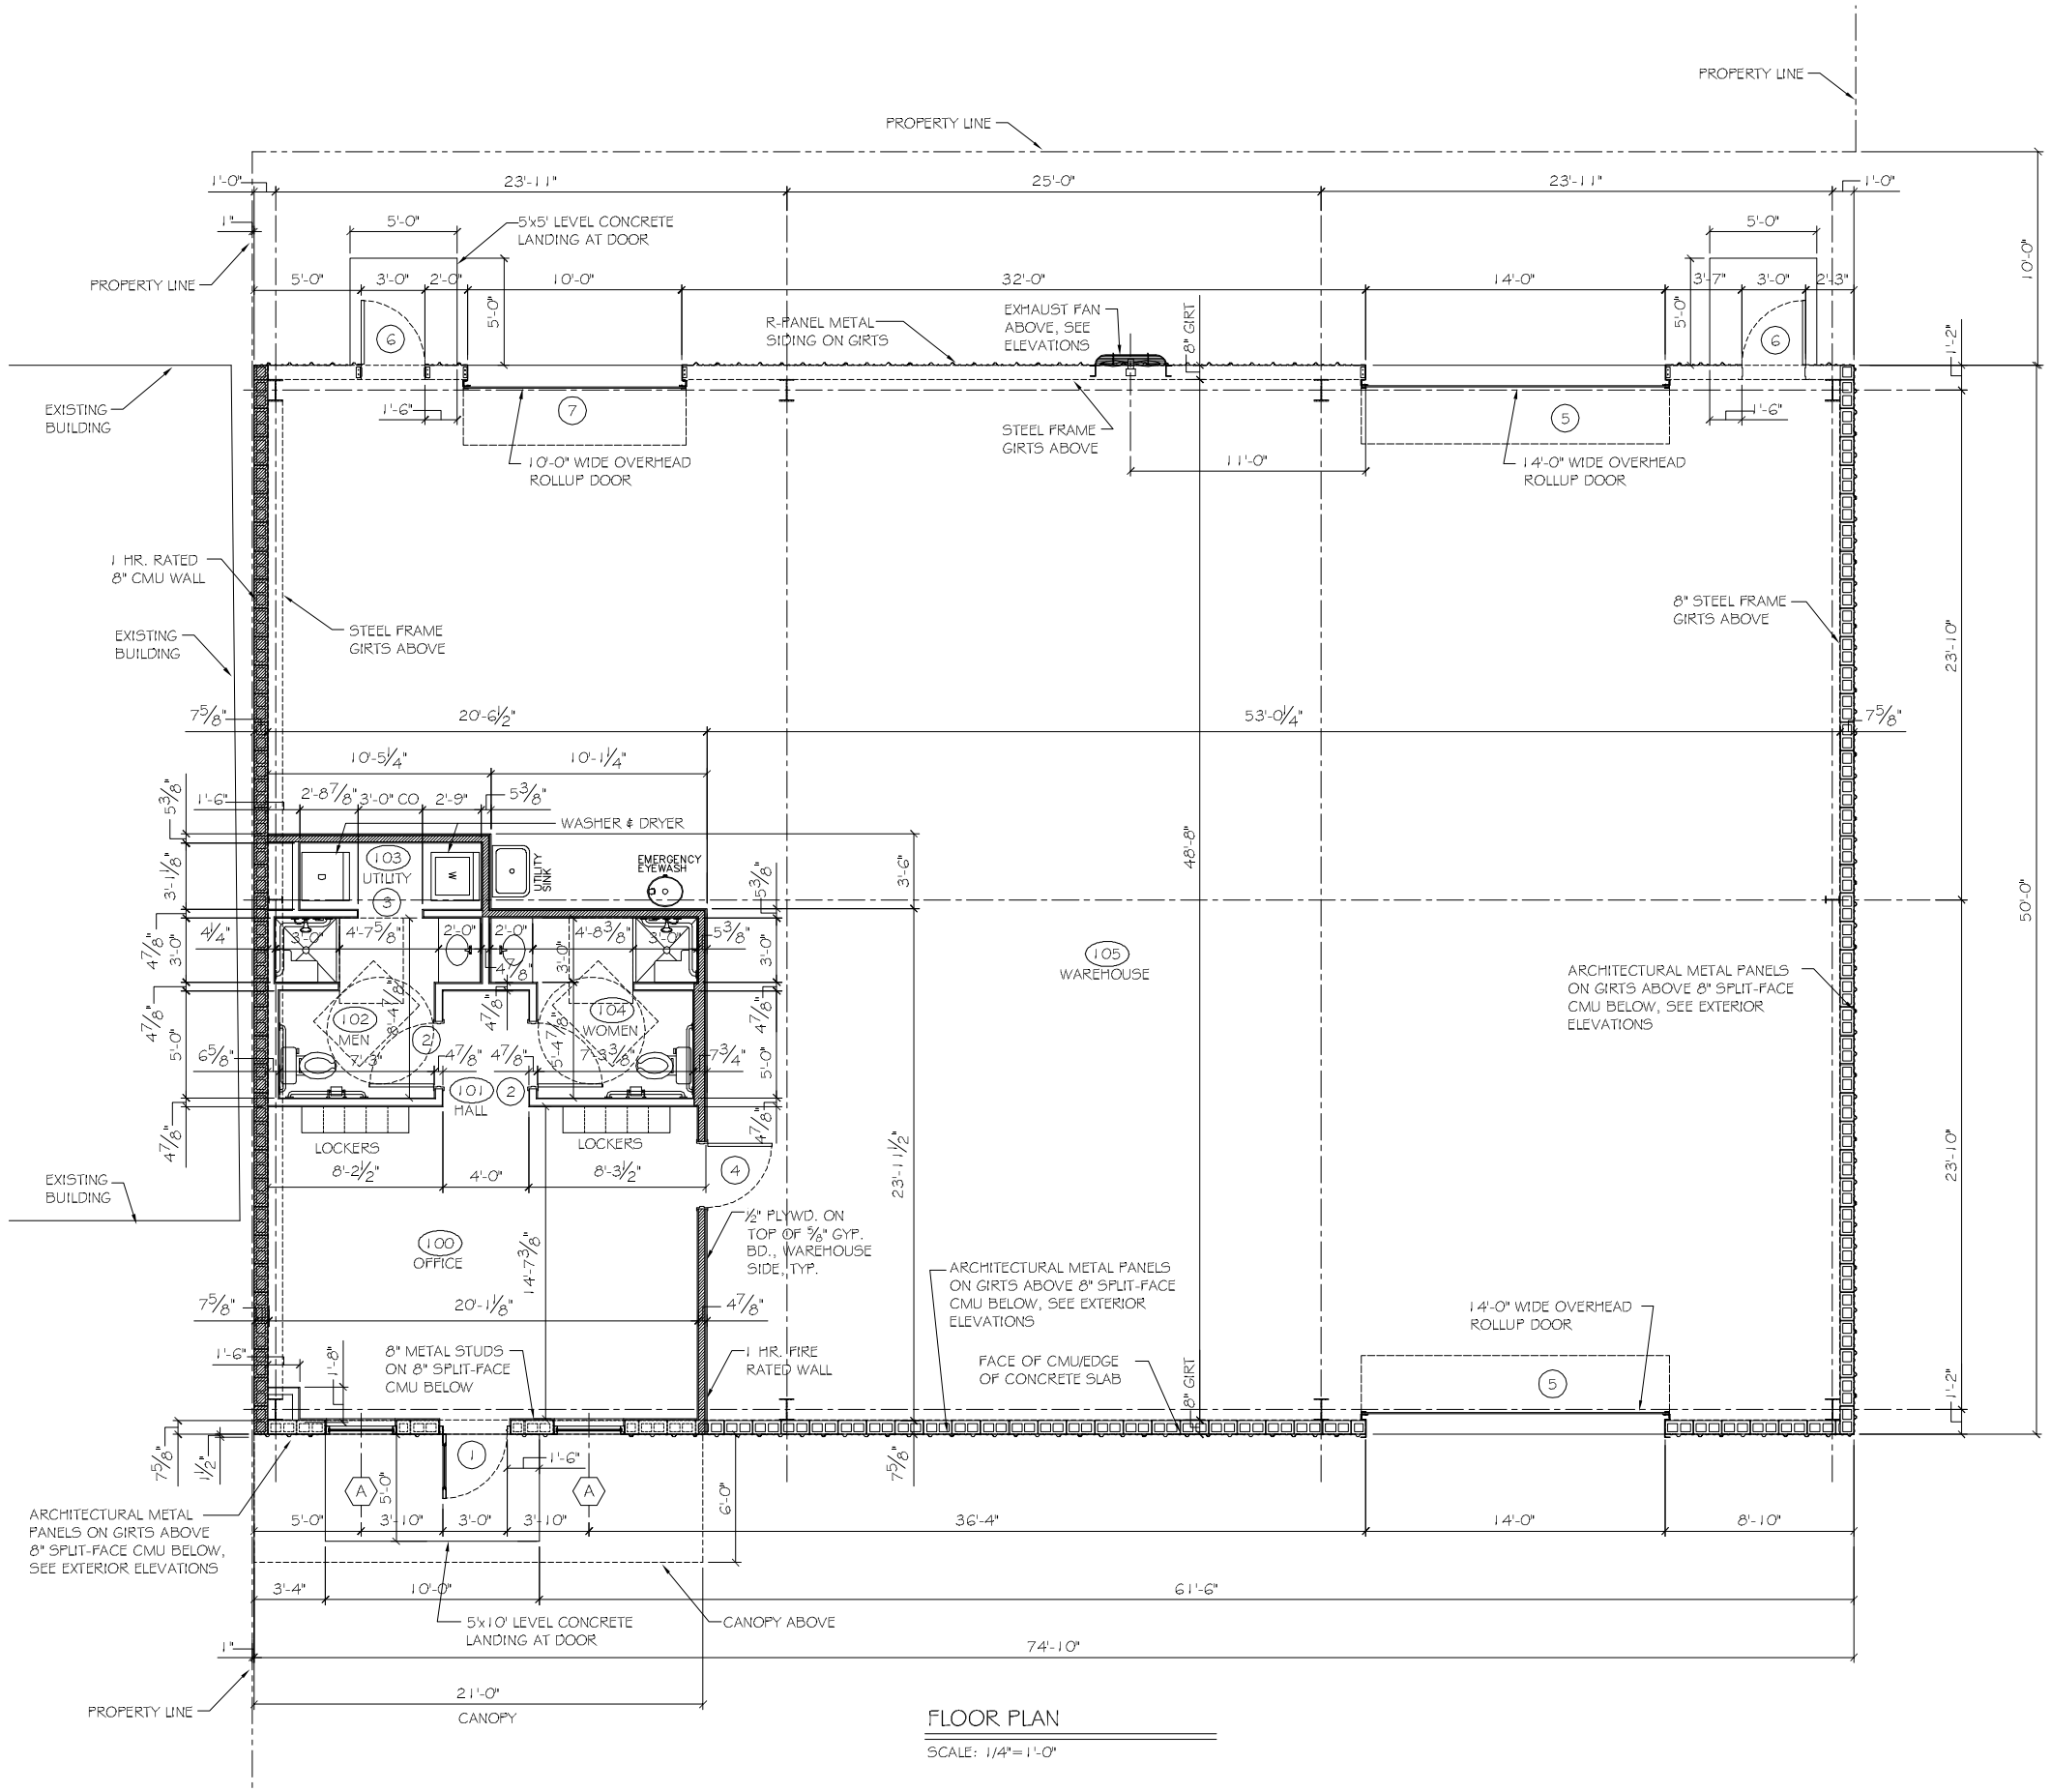

FLOOR PLAN

SCALE: 1/4"=1'-0"

DAMMON ENGINEERING, INC.
Architects & Engineers
dammoneng@aol.com
dammoneng@bellsouth.net
PHONE: 985-649-5832
FAX: 985-641-5950

CHIEF ENGINEER: EMMETT DAMMON, P.E.
CHIEF ARCHITECT: KEVIN KINCHEN
554 OLD SPANISH TRAIL
SLIDELL, LA 70458

These drawings and specifications, as an instrument of service, are and shall remain the property of Dammon Engineering, Inc. and are not to be used in whole or in part for any purpose or project other than the project for which they were prepared and delivered. Reproduction or publication by any method, in whole or in part, is prohibited. Title to the property and all copies remains with Dammon Engineering, Inc.

BULK SYSTEM'S NEW OFFICE/WAREHOUSE BUILDING

1223 FREMAUX AVENUE
SLIDELL, LOUISIANA 70458

DATE: 04-17-2013
JOB No:
CHECKED BY:
DRAWN BY: JTL

#	DESCRIPTION	DATE

REVISIONS

FLOOR PLAN

SHEET No: OF

A1