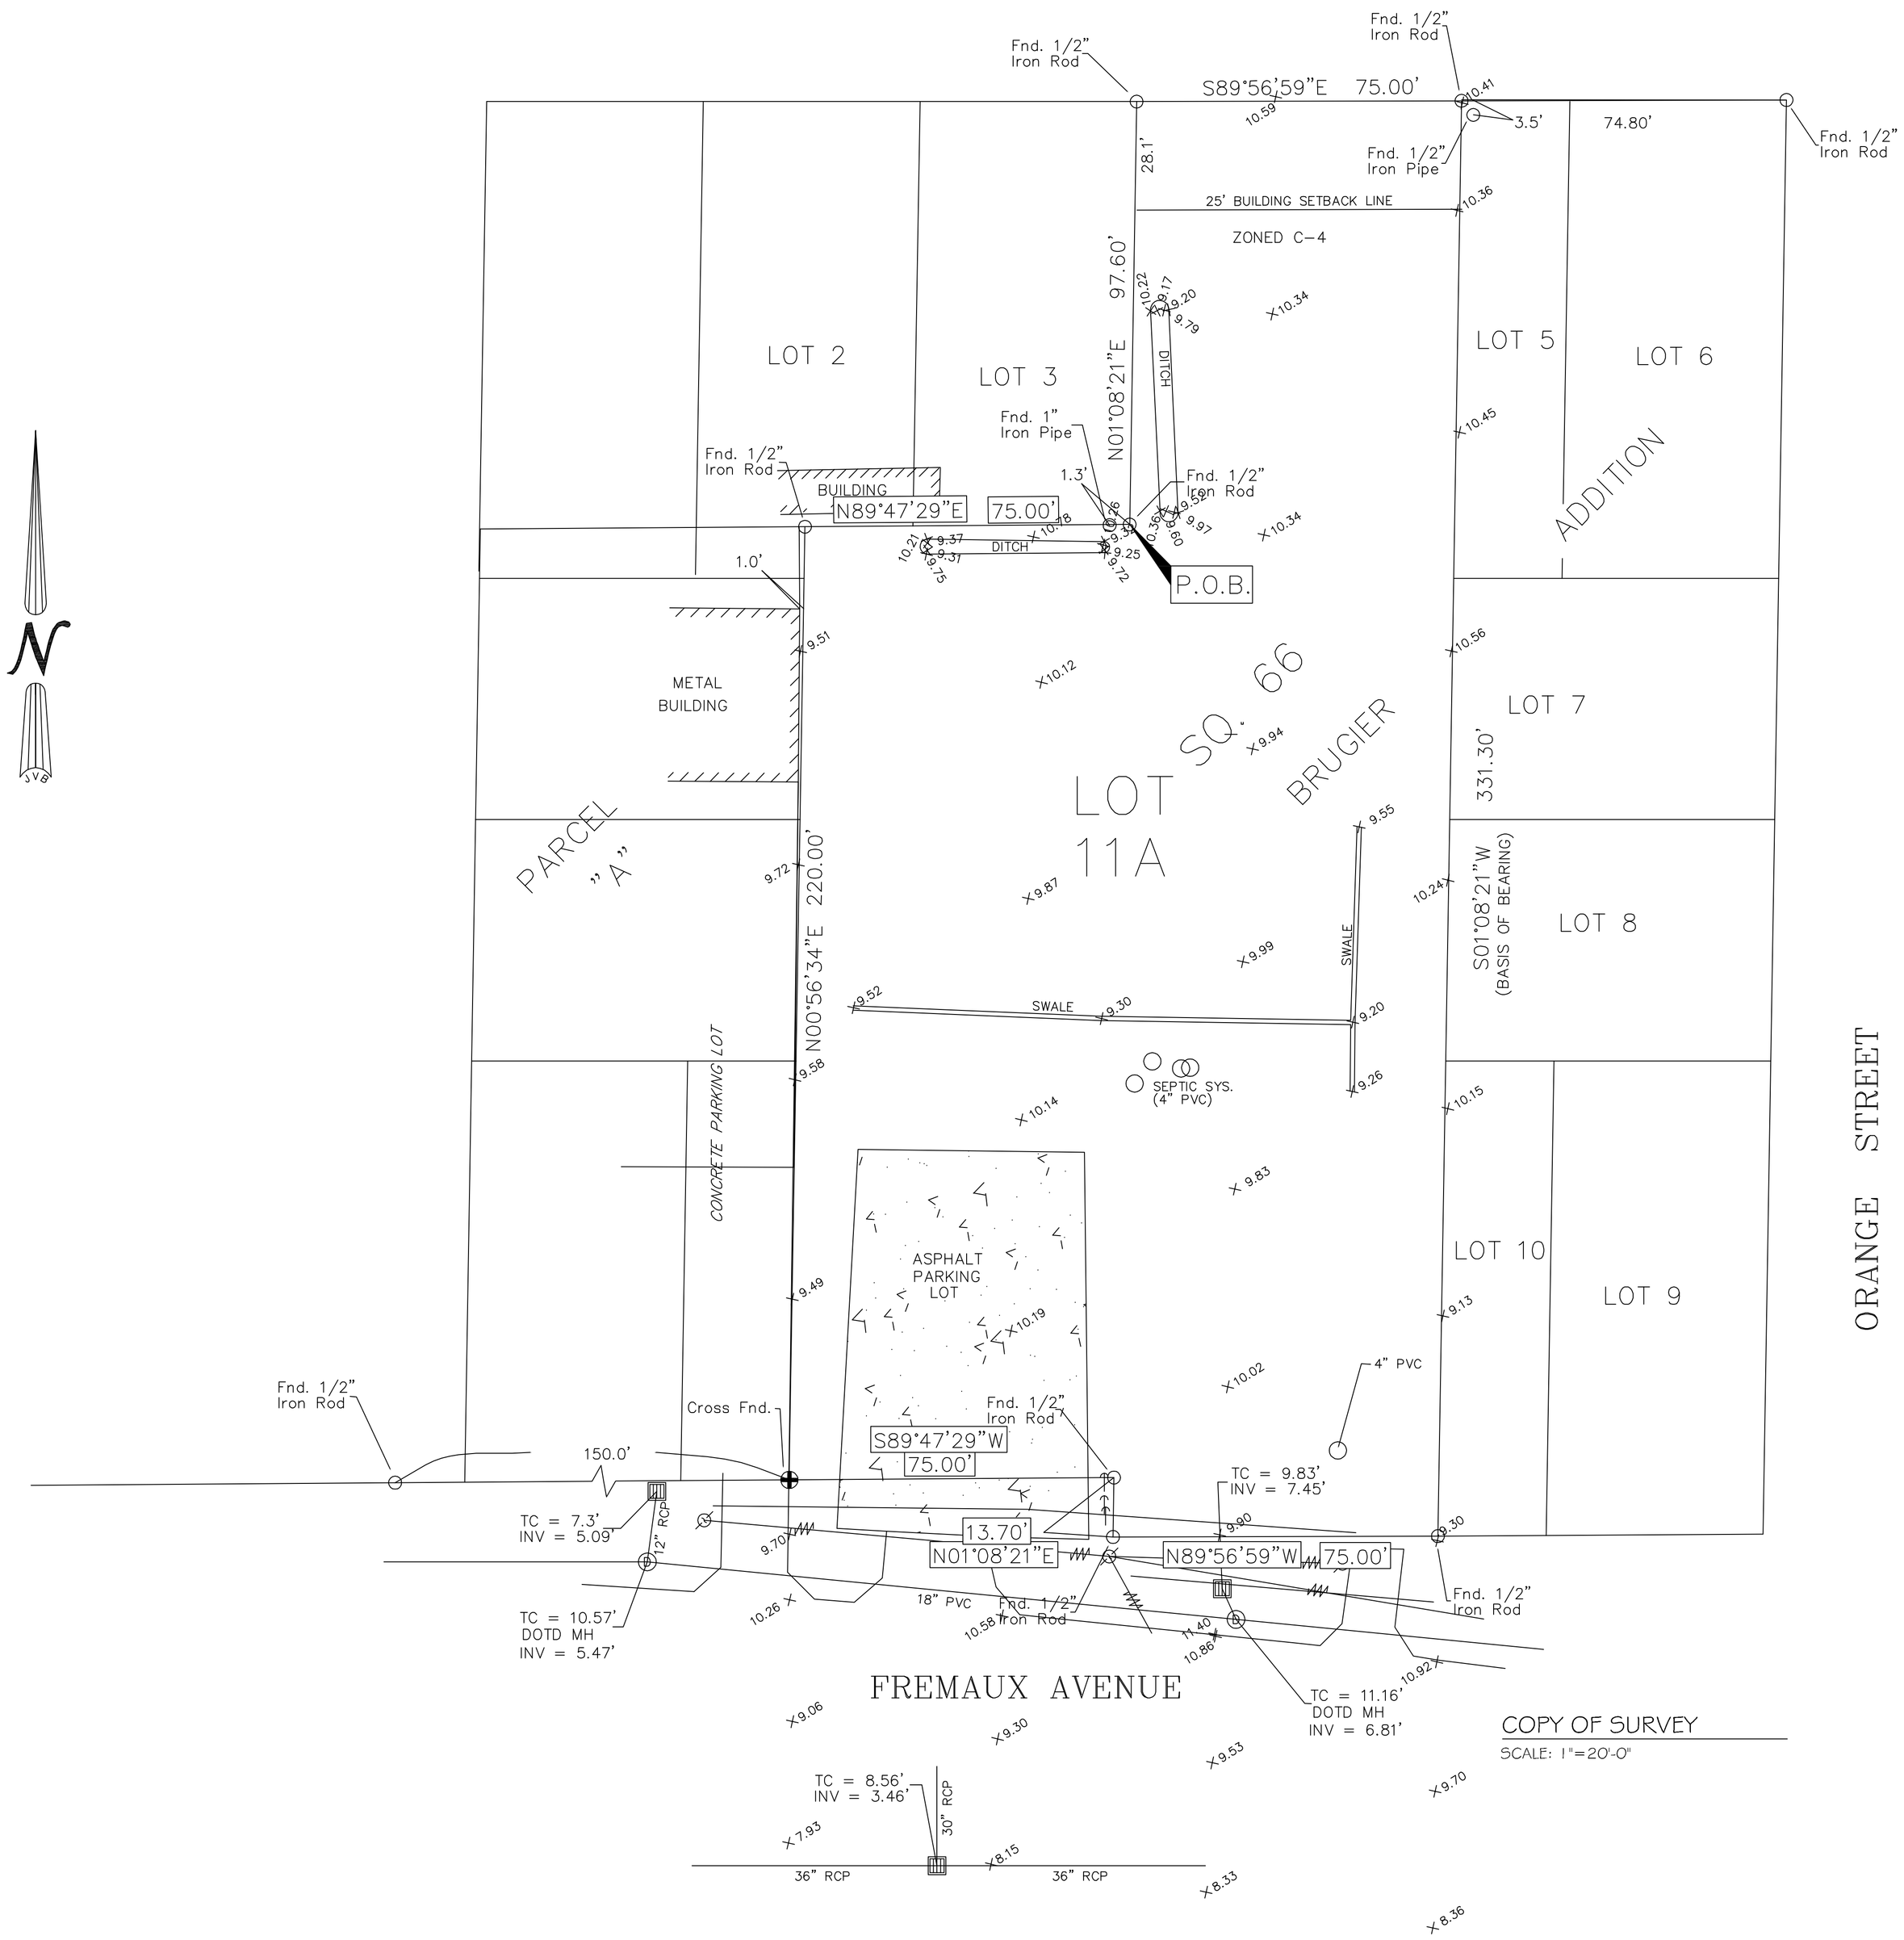

COPY OF SURVEY

SCALE: 1"=20'-0"

DAMMON ENGINEERING, INC.
Architects & Engineers

CHIEF ENGINEER: EMMETT DAMMON, P.E.
CHIEF ARCHITECT: KEVIN ARGHEN
534 ADOLPHINE TRAIL
SLIDELL, LA 70458

dammonengineering.com
dammon@bellsouth.net
PHONE: 985-649-5832
FAX: 985-641-5950

BULK SYSTEM'S NEW OFFICE/WAREHOUSE BUILDING

1226 FREMEAUX AVENUE
SLIDELL, LOUISIANA 70458

JOB No:	2173	DATE: 04-18-2013
DRAWN BY:	JTL	CHECKED BY:

The above drawings and specifications, designs and arrangements represented thereby are and shall remain the property of the undersigned and shall not be loaned, copied or disclosed to others, nor used for construction purposes, without the written consent of the undersigned. The undersigned retains all statutory and common law rights in and to such designs and drawings, and any copyright, patent, or other property rights relating to such designs or specifications shall constitute conclusive evidence of acceptance of these restrictions.

#	DESCRIPTION	DATE
REVISIONS		

COPY OF SURVEY

SHEET No: 2 OF 20

C1