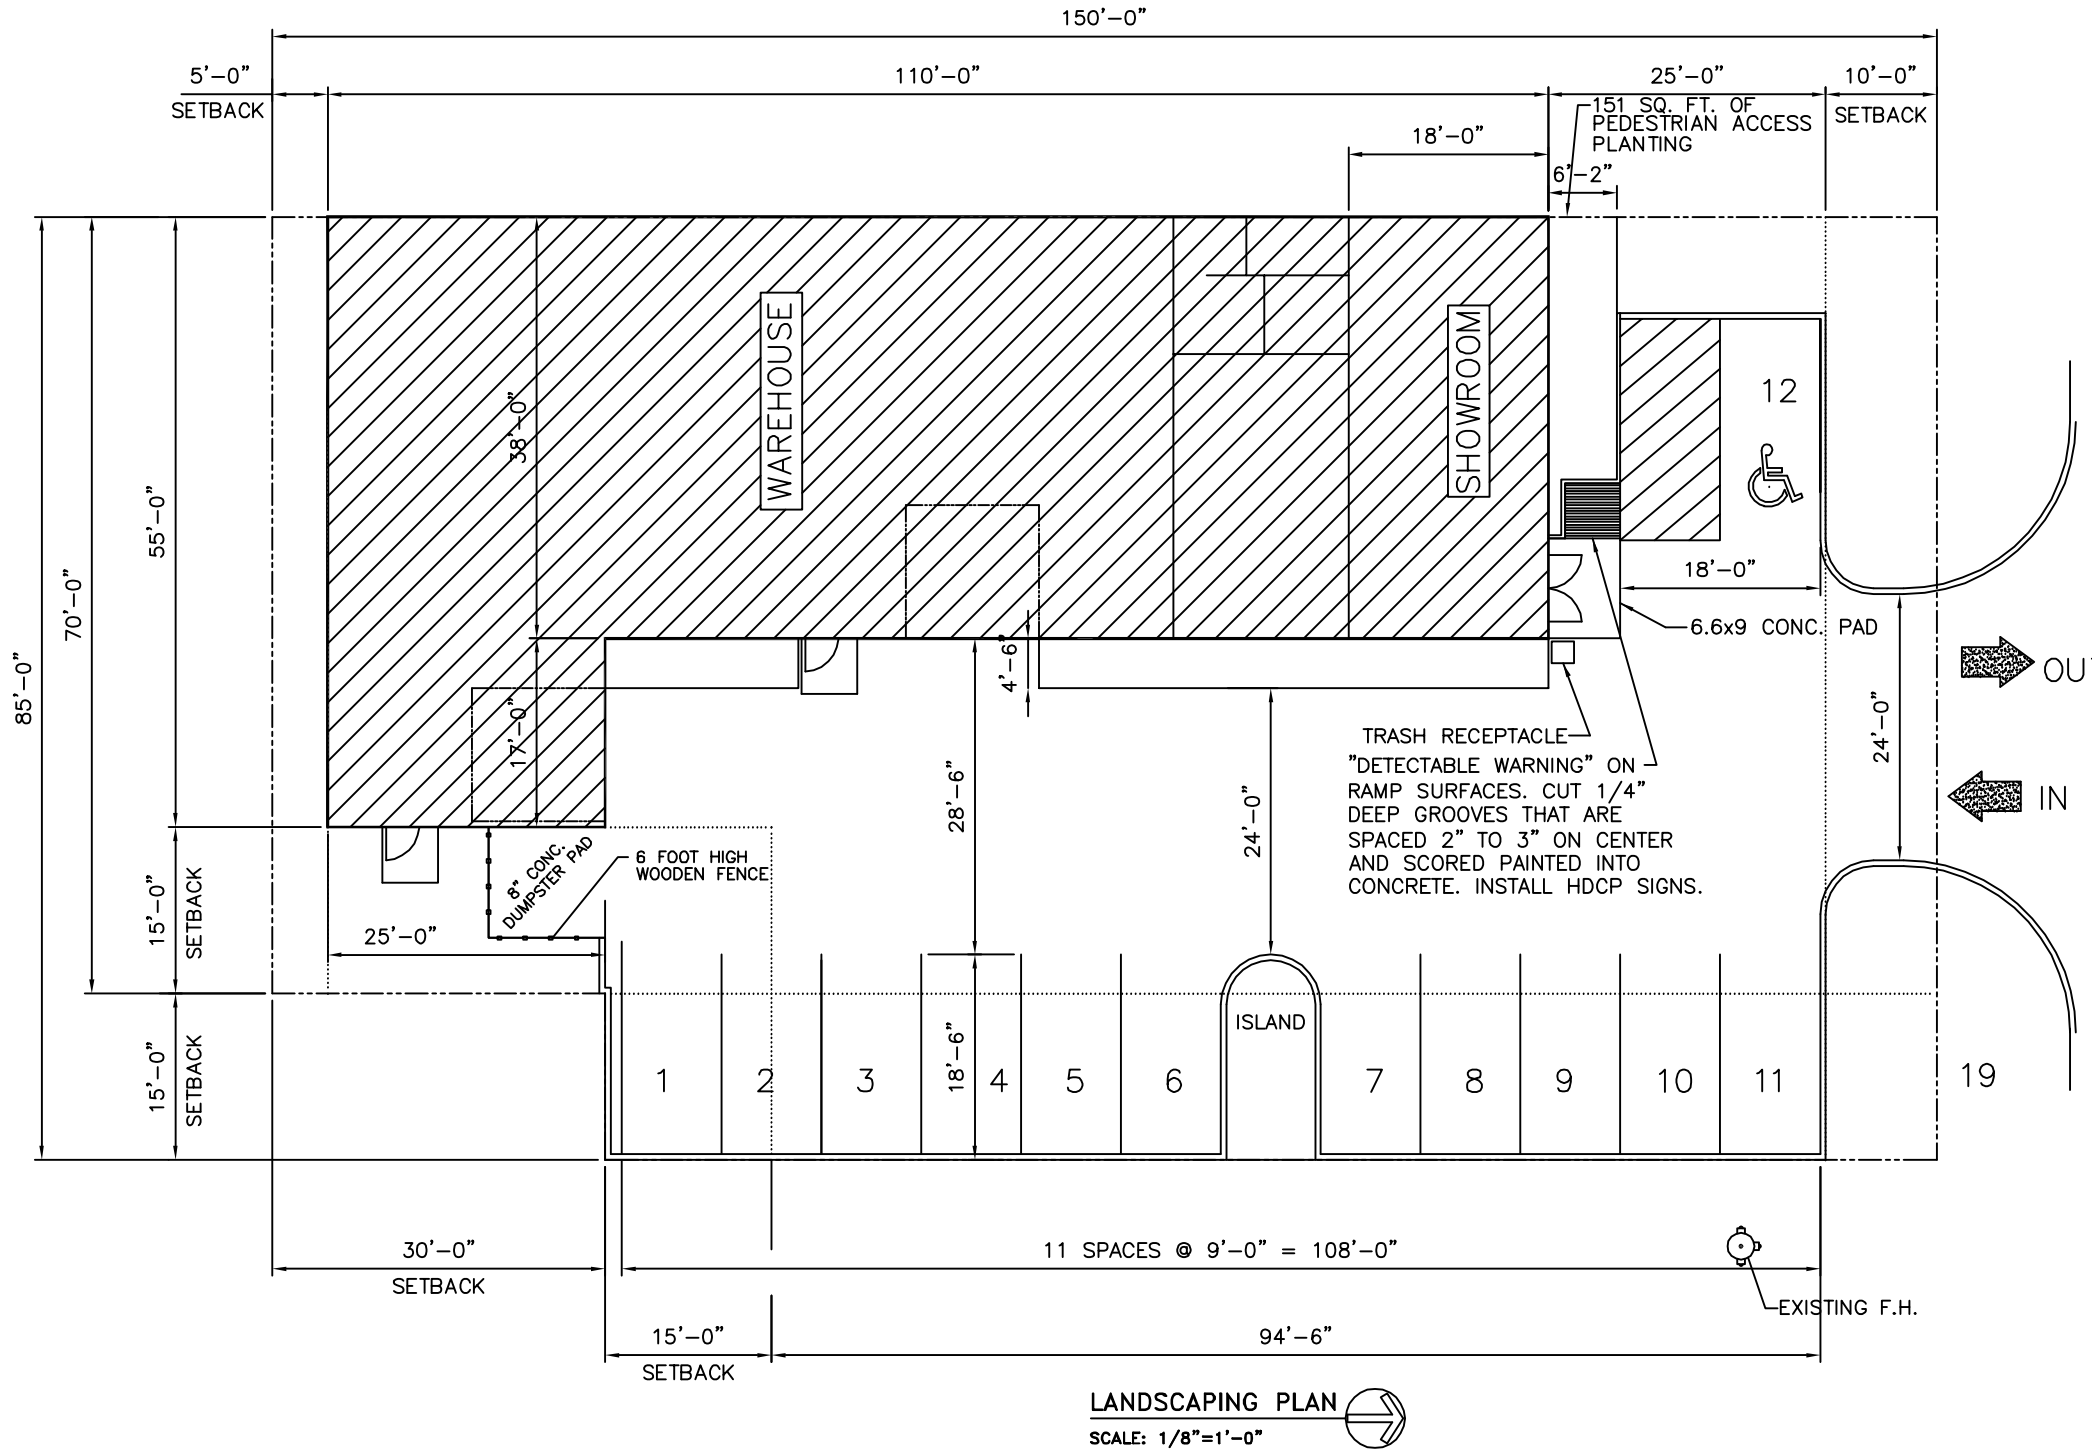

LANDSCAPING PLAN

SCALE: 1/8"=1'–0"

TAOS STREET

SITE PLAN

FEAST CATERING
TAOS STREET
SLIDELL, LOUISIANA

FEAST CATERING/ WAREHOUSE

DAMMON ENGINEERING, INC.
1095 FLORIDA AVENUE 985-649-5832 SLIDELL, LA. 70458
DAMMONENGINEERING.COM

SCALE:AS NOTED

FILE:

JOB NO. 1731

DATE:12–13–05

SHEET
C – 1
OF