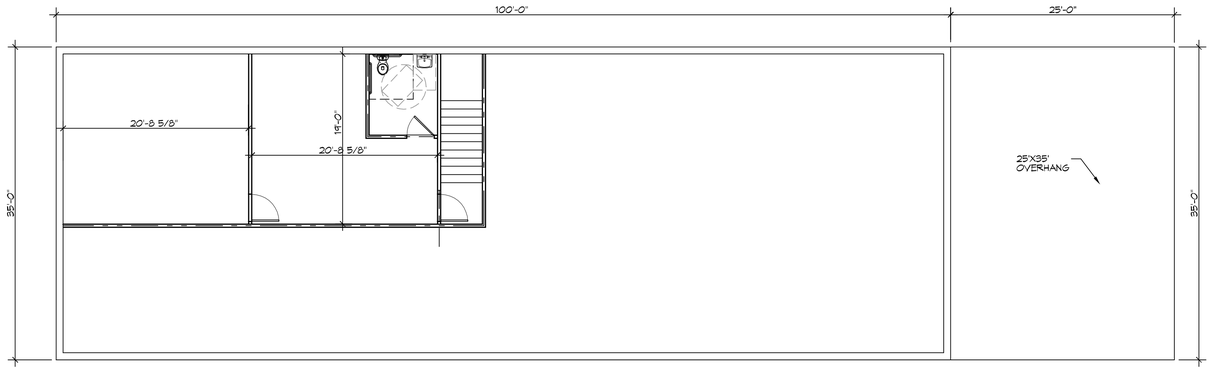


## SECOND FLOOR PLAN

SCALE: 1/8" = 1'-0"

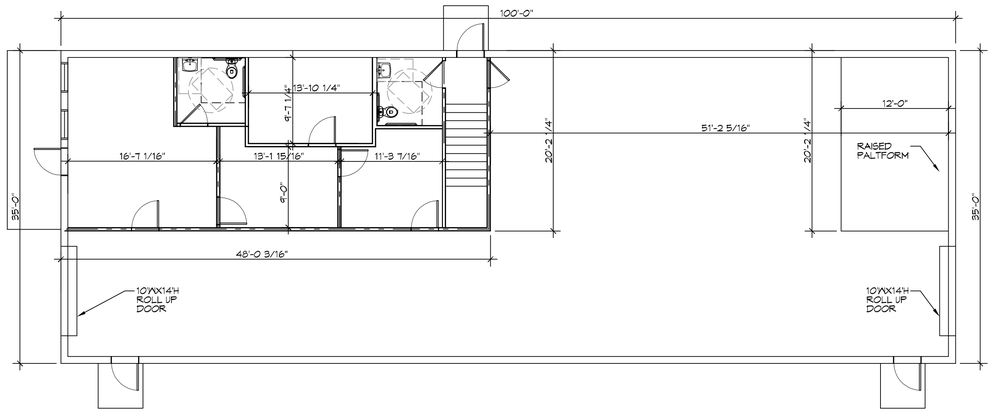


## FIRST FLOOR PLAN

SCALE: 1/8" = 1'-0"

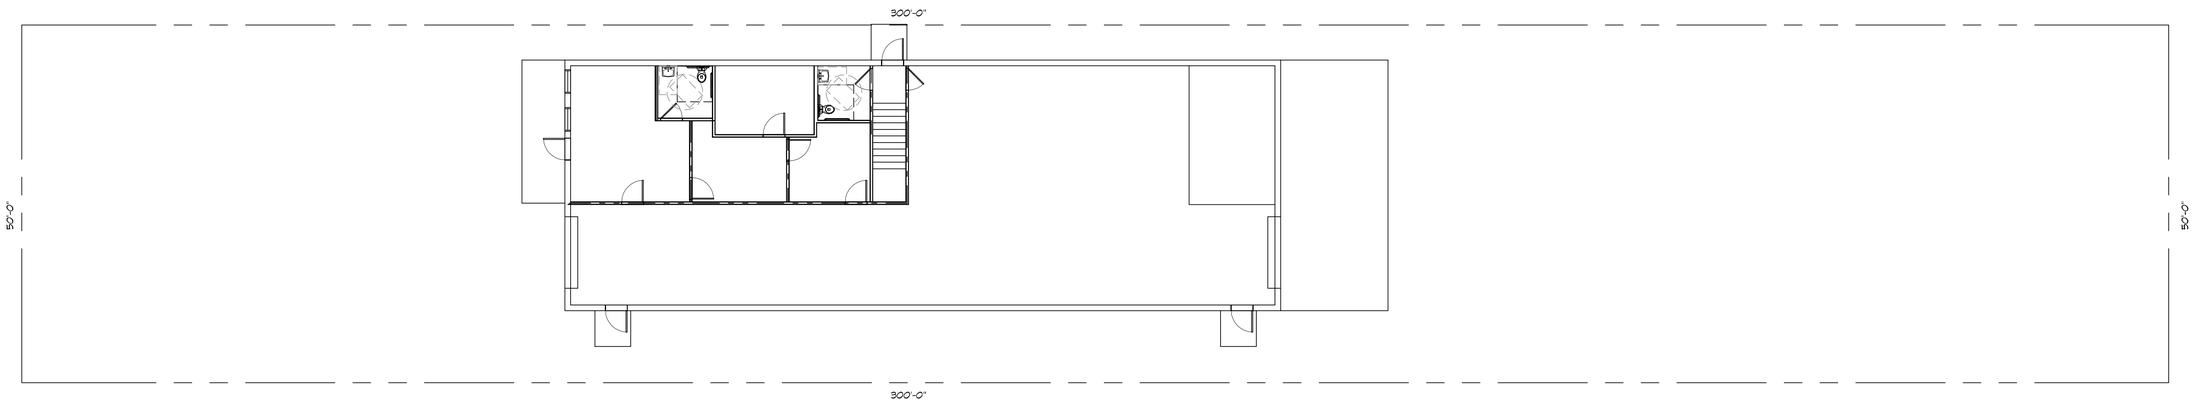


## SITE PLAN

SCALE: 1" = 10'-0"

DAMMON ENGINEERING, INC.
LOUISIANA & MISSISSIPPI


www.dammonengineering.com
info@dammonengineering.com
PH: 985.649.5832

Chief Engineer: Brian Wisitch, PE
554 Old Spanish Trail
Slidell, LA 70458


REVISIONS

| # | DESCRIPTION | DATE |
|---|---|---|
| | | |

SEAL:

NEW OFFICE WAREHOUSE

KASS GLASS COMPANY

LA

| | |
|---|---|
| JOB No: | 2020 |
| DATE: | 07-29-2020 |
| DRAWN BY: | RLLD |
| CHECKED BY: | CAD |


These plans and specifications, or copies thereof, shall not be used for any purpose not specified in writing by Dammon Engineering, Inc. Misuse of these documents, or any part thereof, or disclosure to others, or use in connection with any work or projects other than the specific project for which they were prepared and publication thereof is expressly limited to such use. Reproduction or publication by others, or use in connection with any other or projects other than the specific project for which they were prepared, is prohibited. Title to these documents remains with Dammon Engineering, Inc. © 2020 Dammon Engineering, Inc. All rights reserved.


SHEET TITLE:
SITE PLAN

DRAWING NUMBER:

C101

SHEET No: 3 of 1