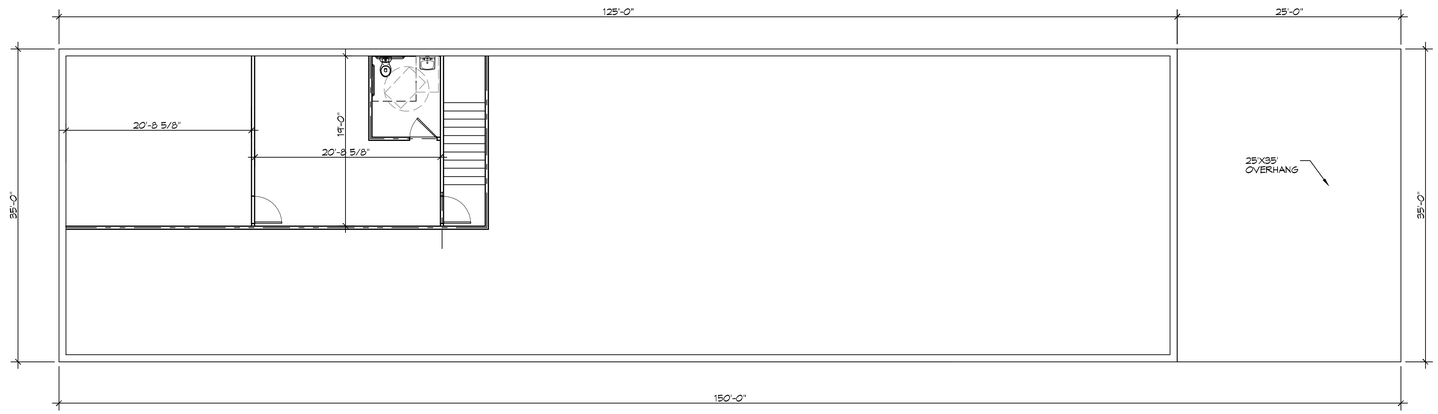

SECOND FLOOR PLAN

SCALE: 1/8" = 1'-0"

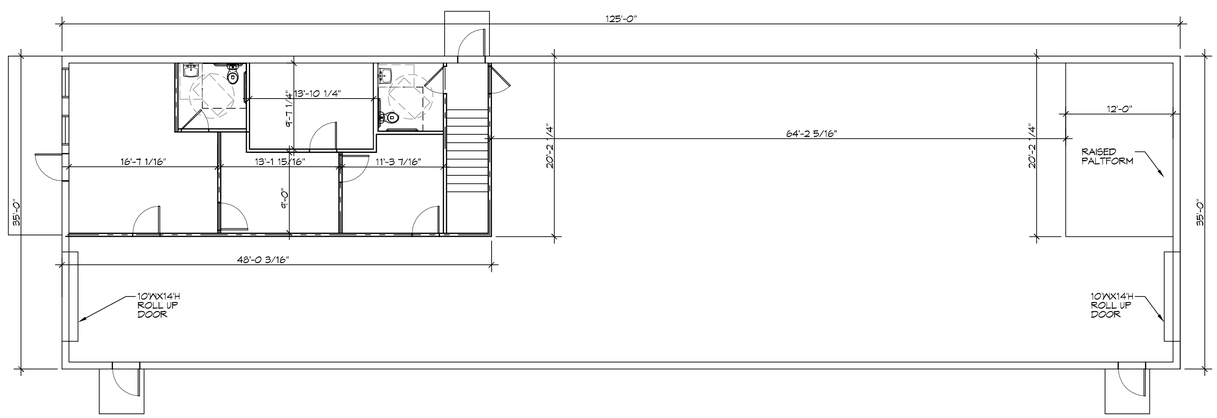

FIRST FLOOR PLAN

SCALE: 1/8" = 1'-0"

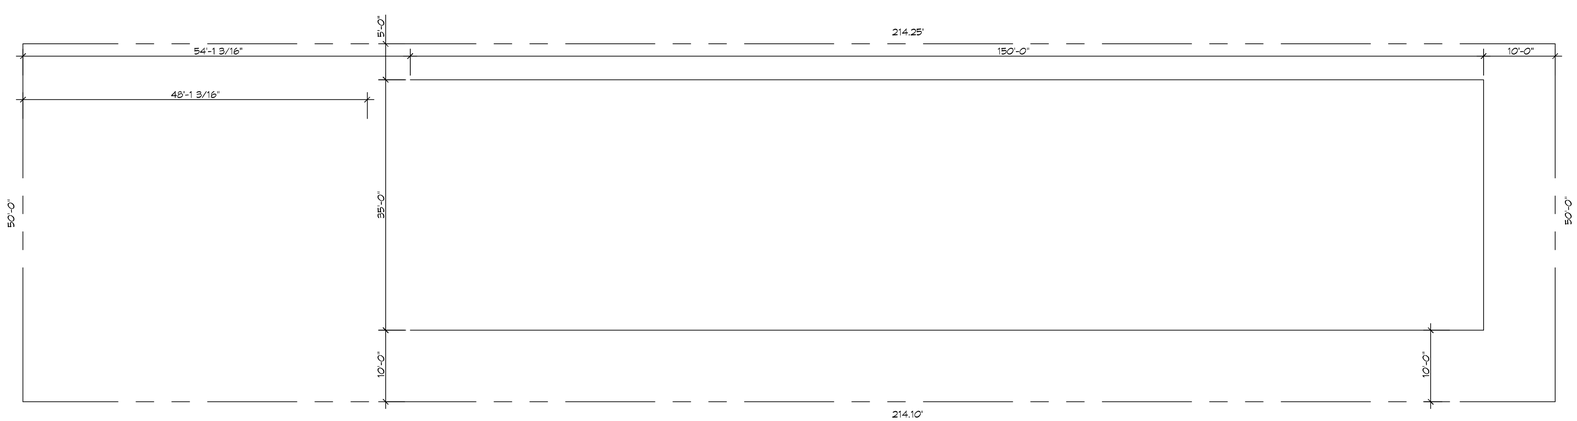

SITE PLAN

SCALE: 1" = 10'-0"

DAMMON ENGINEERING, INC.
LOUISIANA & MISSISSIPPI
www.dammonengineering.com
info@dammonengineering.com
PH: 985.649.5832
Chief Engineer: Brian Wisitch, PE
554 Old Spanish Trail
Slidell, LA 70458

REVISIONS

#	DESCRIPTION	DATE

SEAL:

NEW OFFICE WAREHOUSE

KASS GLASS COMPANY

LA

JOB No: 2020 DATE: 09-01-2020

DRAWN BY: RLD CHECKED BY: CKD

This design is protected by copyright. Copying, reproducing, or publishing this design in whole or in part, in any form or by any means, electronic or mechanical, including photocopying, recording, or by any information storage and retrieval system, without permission in writing, is prohibited. Ownership of this design, including all copyrights, remains with the author. Any alterations made to this design, or any reproduction of this design for purposes other than those authorized by the author, are prohibited. The reuse of this design by the owner for additional projects or phases, or other purposes, is prohibited without the written permission of the author. Dammon Engineering, Inc. shall not be liable for any damages arising out of any such reuse of this design by the owner for any other purpose.

SHEET TITLE:
SITE PLAN

DRAWING NUMBER:
C101

SHEET No: 1 of 1