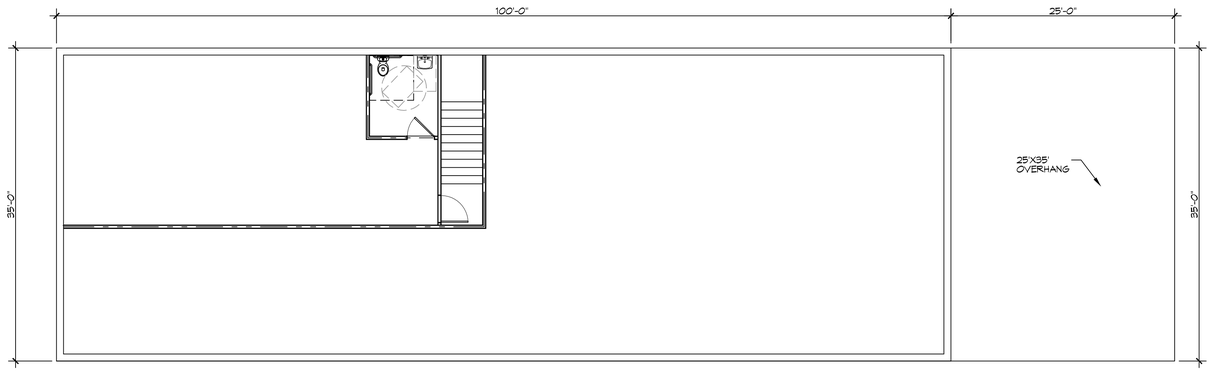

SECOND FLOOR PLAN

SCALE: 1/8" = 1'-0"

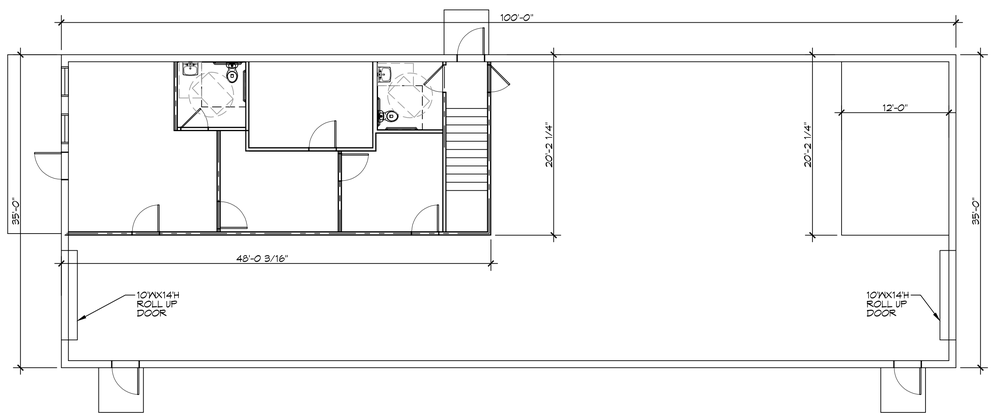

FIRST FLOOR PLAN

SCALE: 1/8" = 1'-0"

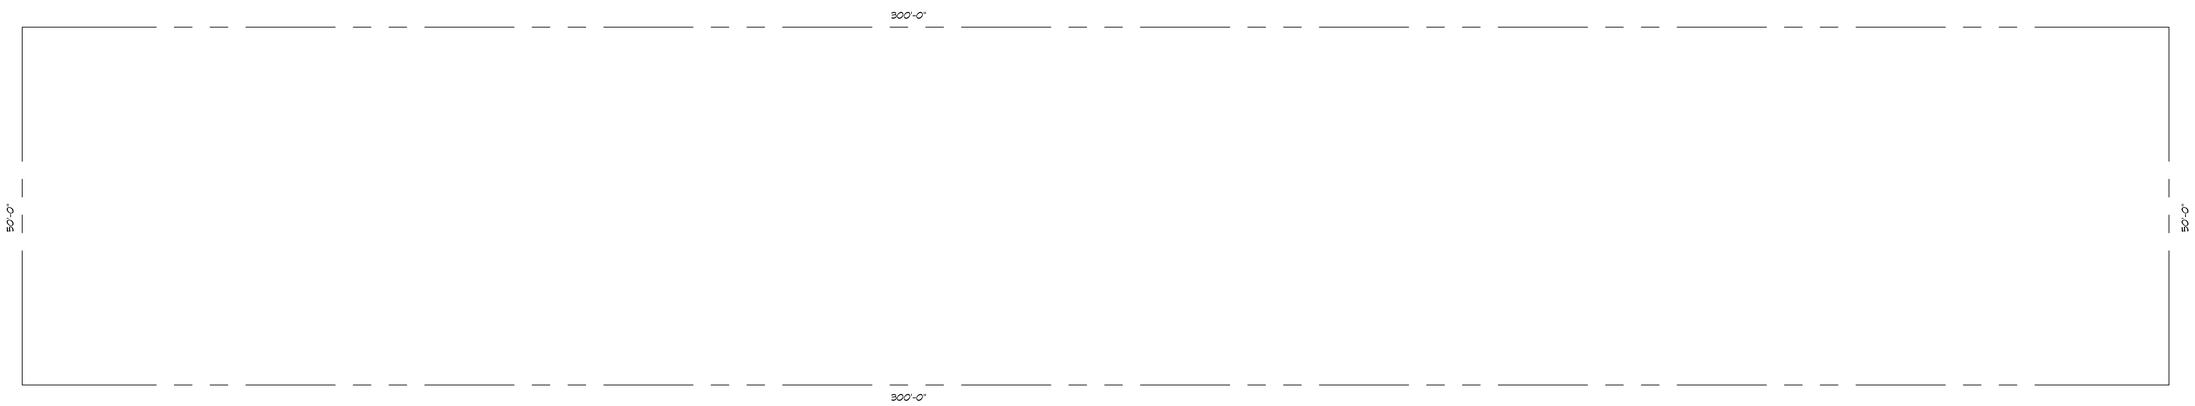

SITE PLAN

SCALE: 1" = 10'-0"

DAMMON ENGINEERING, INC.
LOUISIANA & MISSISSIPPI
www.dammonengineering.com
info@dammonengineering.com
PH: 985.649.5832
Chief Engineer: Brian Mistich, PE
554 Old Spanish Trail
Slidell, LA 70458

#	DESCRIPTION	DATE

REVISIONS

SEAL:

NEW OFFICE WAREHOUSE

GLASS COMPANY

LA

JOB No:	2020
DATE:	07-24-2020
DRAWN BY:	■
CHK'KED BY:	CKD

The Dammon Engineering, Inc. Logo is a registered trademark. Reproduction of this logo without the express written permission of Dammon Engineering, Inc. is prohibited. This drawing and all other drawings, plans, specifications, and data prepared by Dammon Engineering, Inc. are the property of Dammon Engineering, Inc. and are considered to be instruments of service. Dammon Engineering, Inc. retains all rights to these documents and to the designs and information shown on them. Any reproduction or distribution of these documents or the designs and information shown on them without the written consent of Dammon Engineering, Inc. is prohibited.

SHEET TITLE:
SITE PLAN

DRAWING NUMBER:

C101

SHEET No: 3 of 1

FILE NAME: J:_Office Structure\Glass Company\Current Drawings\C101 - Site Plan.dwg PLOT DATE & TIME: Wednesday, July 29, 2020 8:00:14 AM