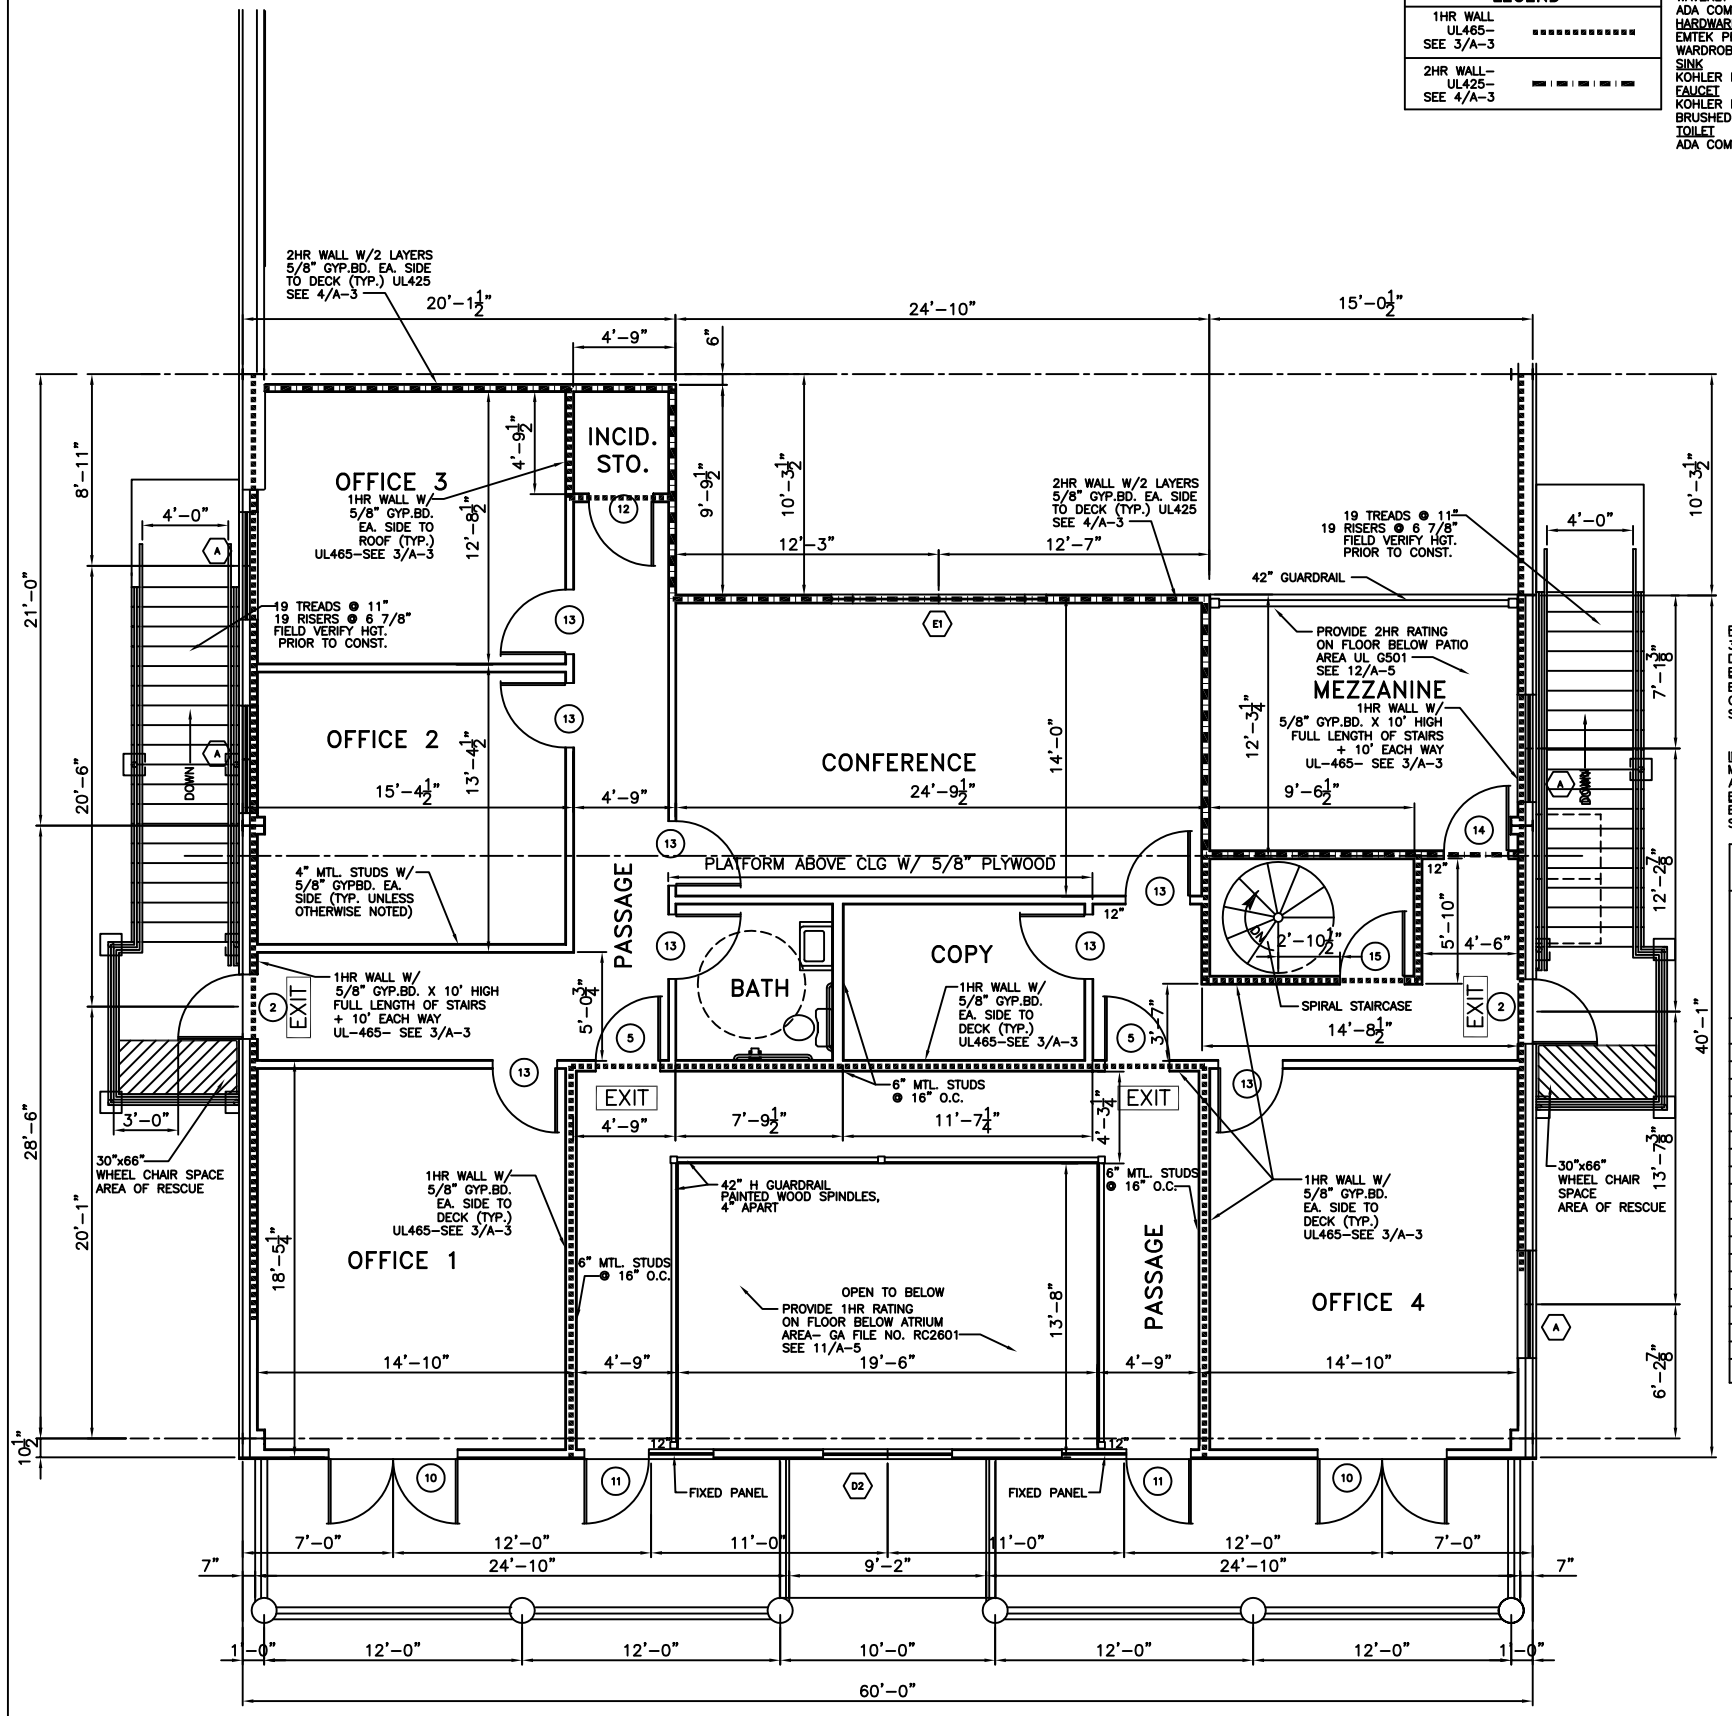

1 A-2 ENLARGED OFFICE PLAN-SECOND FLOOR
1/4"=1'-0"

LEGEND	
1HR WALL UL465- SEE 3/A-3	
2HR WALL- UL425- SEE 4/A-3	

BATHROOM FIXTURES:
VANITY
WELLBORN
"WOODCRAFT" SERIES
WAVERLY CATHEDRAL, NATURAL OAK
ADA COMPLIANT, MODEL ACB36
HARDWARE
EMTEK PROVIDENCE
WARDROBE KNOB, SATIN
SINK
KOHLER PENNINGTON K-2196-8
FAUCET
KOHLER DEVONSHIRE K-394-4
BRUSHED NICKEL
TOILET
ADA COMPLIANT

CARPET:
ALADDIN BY MOHAWK
STYLE: ASPIRE 6061
COLOR: 36 WATERFALL

CEILING TILES
ECLIPSE CLIMA PLUS
OR
DX/DXL

FRONT DOOR
3/0 6/8 WHITE VINYL DOUBLE, 15 LITES EACH
ENTRY SET
EMTEK ROPE LEVER W/ OUTSIDE ROPE PLATE
SATIN NICKEL

INTERIOR DOORS
MASONITE PREMCOR FOR PANEL
ARCH TOP TEXTURED
ENTRY SETS
EMTEK AIREON LEVER
SATIN NICKEL

ROOM FINISH SCHEDULE

NAME	FLOOR: CARPET	FLOOR: CONC.	FLOOR: TILE	FLOOR:	BASE: WOOD BASE	BASE: CERAMIC TILE	BASE:	BASE: NONE	WALL: GYP.BD	WALL: STRUCT. W/FG. INSUL	WALL: CERAMIC TILE	WALL: CEMENT. BD.	WALL: GYP.BD	CEILING: LAY-IN ACOUST.	CEILING: 5/8" GYP.BD.	CEILING: STRUCT. W/FG. INSUL	CEILING:	CLG. HGT.	REMARKS
ATRIUM		●			●				●						●			VARIES	
OFFICE 1	●				●				●					●				9'-0"	
OFFICE 2	●				●				●					●				9'-0"	
TRAINING ROOM	●				●				●					●				9'-0"	
STORAGE			●		●				●					●				9'-0"	
LADIES			●			●					●				●			9'-0"	
MEN			●			●					●				●			9'-0"	
TLT./LOCKER		●			●				●						●			9'-0"	
PASSAGE			●		●				●					●				9'-0"	
OFFICE 3	●				●				●					●				9'-0"	
BREAK ROOM			●		●				●						●			9'-0"	
LOBBY/CONF.	●				●				●					●				9'-0"	
SECRETARY/FILES	●				●				●					●				9'-0"	
CIRCULAR STAIRS					●				●						●			9'-0"	
WAREHOUSE		●						●		●						●		STRUCT.	
OFFICE 1	●				●				●					●				9'-0"	
OFFICE 2	●				●				●					●				9'-0"	
OFFICE 3	●				●				●					●				9'-0"	
PASSAGE	●				●				●					●				9'-0"	
CONFERENCE	●				●				●					●				9'-0"	
BATH			●			●					●				●			9'-0"	
COPY			●		●				●					●				9'-0"	
PATIO		●						●	●							●		STRUCT.	
OFFICE 4	●				●				●					●				9'-0"	
INCID. STORAGE			●		●				●					●				9'-0"	

DOOR & HARDWARE SCHEDULE

NO.	SIZE	TYPE: RAISED PNL. MAS.	TYPE: HOLLOW METAL	TYPE: ALUM.	TYPE: VERT. ROLLING	TYPE: VINYL	FRAME: STEEL	FRAME: ALUMINUM	FRAME: WOOD	FRAME: CASED OPENING	HINGE: DBL. SWING	HINGE: BUTT	HINGE: BURGLERPRF	HINGE: SLIDING	LOCK: PASSAGE	LOCK: PRIVACY	LOCK: DEADBOLT	LOCK: KEYED HANDLE	LOCK: PUSH PULL	LOCK: PANIC	ACCESSORIES: THRESHOLD	ACCESSORIES: WEATHERSTRIP	ACCESSORIES: DOOR STOP	ACCESSORIES: FULL GLASS	ACCESSORIES: MAG. RELEASE	ACCESSORIES: CLOSER	RATINGS	REMARKS
1	PR 3/0x6/8					●		●				●						●			●	●			●	●		EXT.- 15 LITES
2	3/0x6/8		●				●					●					●	●			●	●				●	45 MIN.	EXTERIOR
3	14'x16'			●			●							●				●			●	●						EXTERIOR
4	10'x12'			●			●							●				●			●	●						EXTERIOR
5	3/0x6/8		●				●					●						●							●	●	45 MIN.	
6	3/0x6/8		●				●					●						●			●	●				●	1-1/2 HR	EXTERIOR
7	3/0x6/8	●							●			●						●								●		
7A	3/0x6/8		●				●					●						●								●	1-1/2 HR	
8	1/8x6/8	●							●			●						●										
9	2/0x6/8	●							●			●						●										
10	PR 3/0x6/8			●				●				●					●	●			●	●				●		EXTERIOR
11	3/0x6/8			●				●				●					●	●			●	●				●		EXTERIOR
12	3/0x6/8	●							●			●						●								●	45 MIN.	EXTERIOR
13	3/0x6/8	●							●			●						●										
14	3/0x6/8	●							●			●						●								●	1-1/2 HR	
15	3/0x6/8	●					●					●						●								●	1 HR	

NOTE: ALL INTERIOR DOORS THAT ARE INSTALLED WITH MAGNETIC RELEASE SHALL BE TIED INTO THE FIRE ALARM SYSTEM.

WINDOW SCHEDULE

MK	SIZE	TYPE: FIXED	TYPE: VERT. SLIDE	TYPE: HORIZ. SLIDE	TYPE: CIRCLEHEAD	FRAME: STEEL	FRAME: VINYL	FRAME: WOOD	GLASS: TINTED	GLASS: PLAIN	GLASS: INSULATED	GLASS: WIRED GLASS	LITES: 2/2	LITES: 15 LITES	LITES: 9 LITES	LITES: NONE	LITES: 21 LITES	ACCESS.: SCREEN	ACCESS.: SHUTTER	ACCESS.: NONE	ACCESS.: ALARM	REMARKS: MAX. U-FACTOR
*A	PR 2'-6"x5'-0"			●			●				●			●				●				.75
B	PR 2'-6"x5'-0"			●			●				●			●				●				
*C	PR 3'-0"x4'-0"	●					●					●										.75
*D1	5'-0"x3'-0"			●			●				●				●			●				.75
D2	6'-0"x10'-0"	●					●				●											.75
*E1	10'-0"x4'-0"	●					●					●					●					.75

ALL WINDOWS VETTER PRO V 200 SERIES VINYL SINGLE HUNG, DOUBLE INSULATED
*A, *D1- 45 MINUTE RATED WINDOWS
*C, *E1- 90 MINUTE RATED WINDOWS

SECOND FLOOR PLAN

PYTHON CONSTRUCTION
TRACT 361 OF N. OAKLAWN
ST. TAMMANY PARISH, LA

OFFICE/WAREHOUSE

DAMMON ENGINEERING, INC.
1095 FLORIDA AVENUE 985-649-5832 SLIDELL, LA. 70458
DAMMONENGINEERING.COM

SCALE:AS NOTED
FILE:
JOB NO. 1595
DATE:03-08-05
SHEET 7
A-2
OF 21