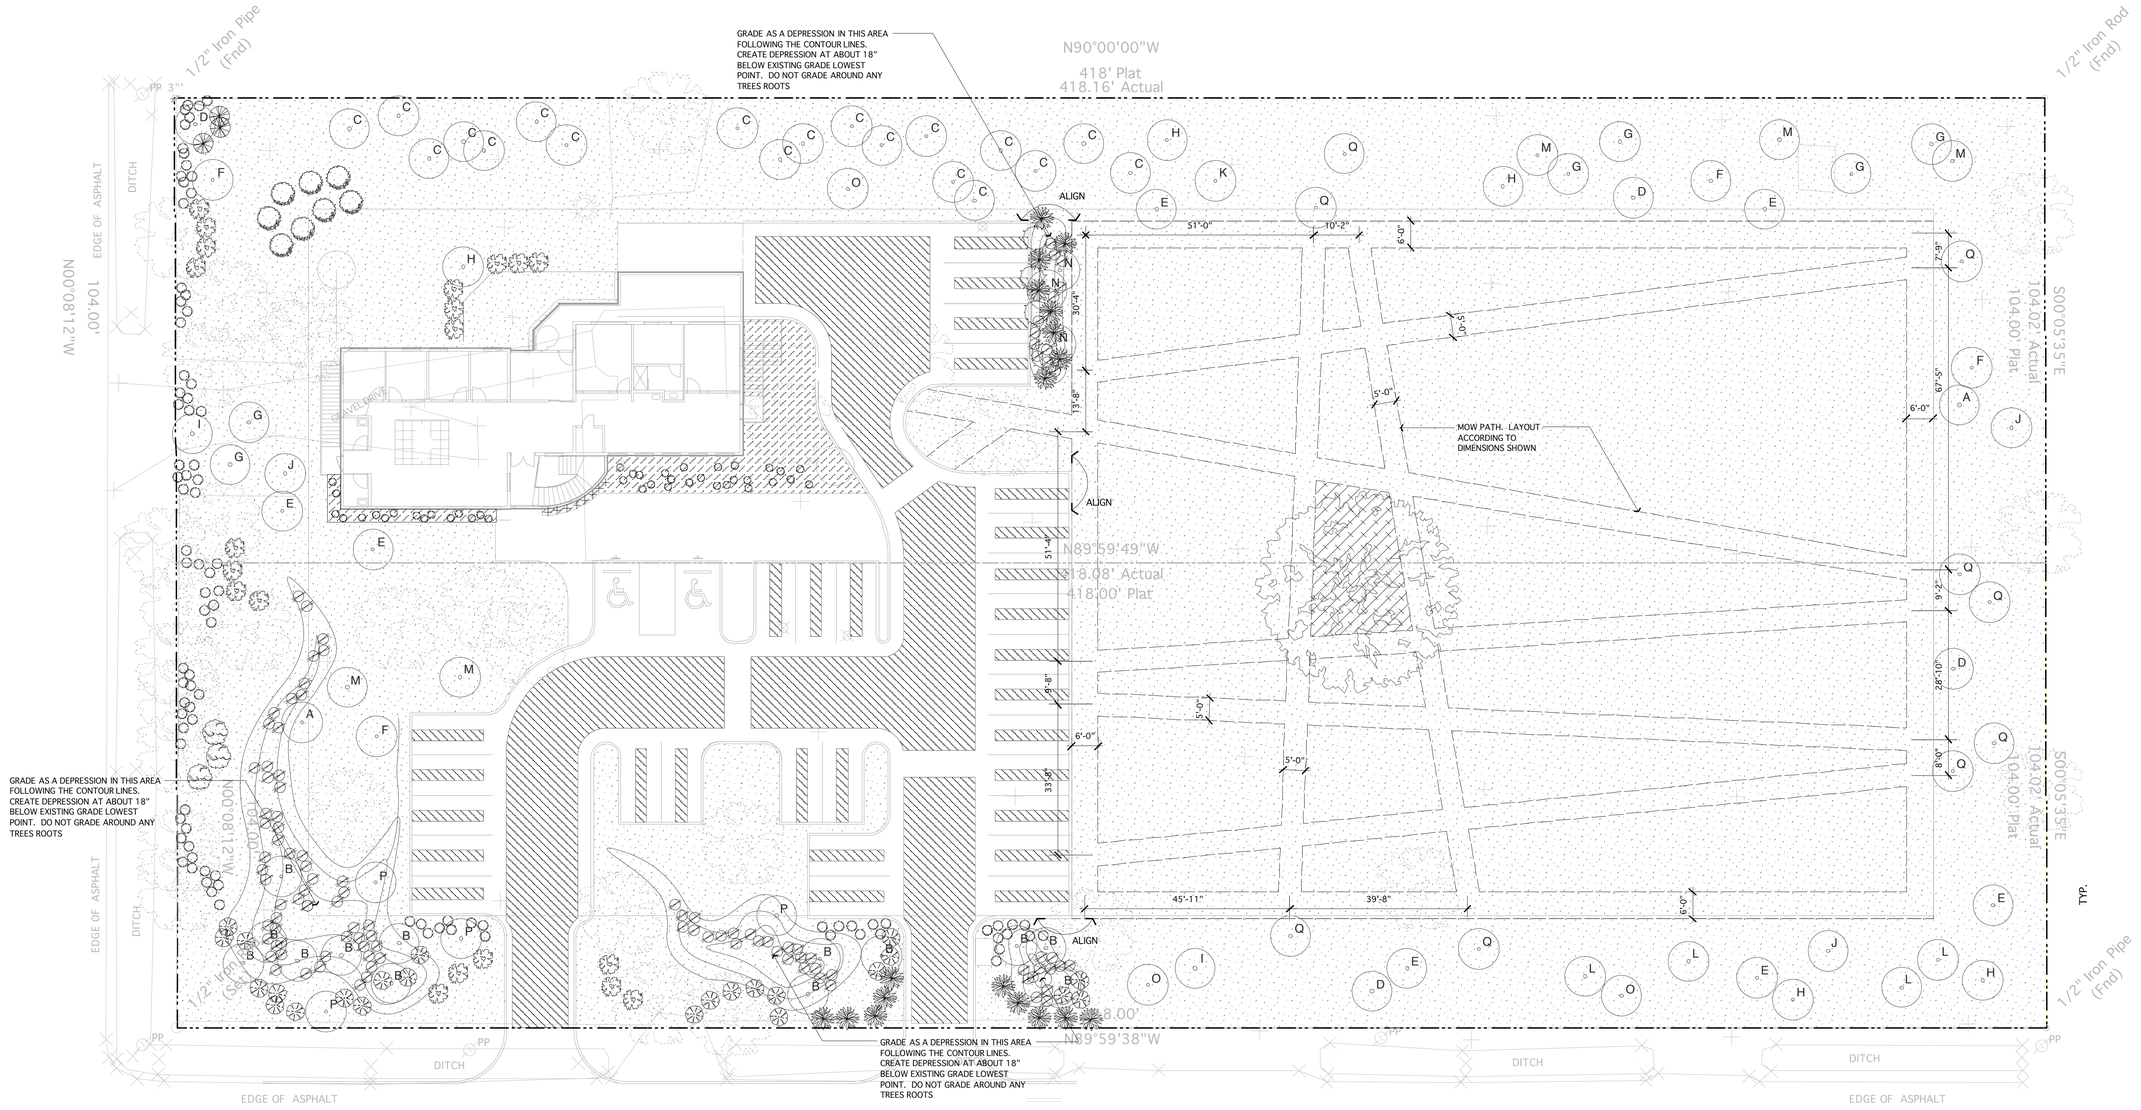

LANDSCAPE LEGEND

SITE PREPARATION FOR SEEDING REQUIRES MOWING OF THE ENTIRE SITE

QTY		TREES
2	A	AMERICAN PLUM / PRUNUS AMERICANA 15 GAL., THREE TRUNK, 1 1/2" CAL, 6'-8'HT., 3' SPD.
13	B	BALD CYPRESS / TAXODIUM DISTICHUM B&B., 3"-3 1/2" CAL, 12'-14' HT., 6' SPD.
19	C	BLACK WILLOW / SALIX NIGRA 5 GAL., 1/2S" CAL, 5'. HT.
3	D	SOUTHERN CATALPA / CATALPA BIGNONIOIDES 30 GAL., 1 1/2"-2" CAL, 8'-10' HT., 4' SPD.
6	E	FRINGE TREE / CHIONANTHUS VIRGINICUS 15 GAL. 1 1/2" CAL., 7' HT., 4' SPD.
4	F	MAYHAW / CRATAEGUS OPACA B&B., 2" CAL, 12'-14' HT., 6' SPD.
6	G	RED MULBERRY / MORUS RUBRA 30 GAL., 8'-10' HT., 4' SPD.
3	H	LIVE OAK / QUERCUS VIRGINIANA 65 GAL., 3" CAL., 12' HT., 4' SPD.

QTY		TREES
2	I	S. SHAGBARK HICKORY / CARYA OVATA 'AUSTRALIS' B&B., 2" - 3" CAL, 8'-10' HT., 4' SPD.
3	J	SYCAMORE / PLATINUS OCCIDENTALIS 65 GAL., 2 1/2"-3" CAL, 12'-14' HT., 6' SPD.
1	K	PECAN / CARYA ILLINOINENSIS 65 GAL., 2 1/2"-3" CAL, 12'-14' HT., 6' SPD.
4	L	PAW PAW / ASIMINA TRILOBA 3 GAL. 1" CAL, 5' HT.
5	M	COMMON PERSIMMON / DIOSPYROS VIRGINIANA 3 GAL. 1" CAL, 5' HT.
3	N	RIVER BIRCH / BETULA NIGRA 30 GAL., 8'-10' HT., 4' SPD.
3	O	SASAFRAS / SASSAFRAS ALBIDUM 30 GAL., 8'-10' HT., 4' SPD.
3	P	SWAMP RED MAPLE / ACER RUBRUM 'DRUMMONDII 30 GAL., 8'-10' HT., 4' SPD.
9	Q	VITEX / VITEX AGNUS-CASTUS 30 GAL., 8'-10' HT., 4' SPD.

		SHRUBS AND SEED MIXES
3		WAX MYRTLE / MYRICA CERIFERA 5 GAL., FULL @ 3'-0" O.C.
18		GULF MUHLY / MUHLENBERGIA CAPILLARIS 3 GAL., FULL @ 3'-0" O.C.
4		BUTTERFLY BUSH / BUDDLEIA DAVIDII 'WHITE PROFUSION' 3 GAL., FULL @ 3'-0" O.C.
8		SOUTHERN BLUEBERRY / VACCINIUM FORMOSUM 1 GAL., FULL @ 3'-0" O.C.
20		OAKLEAF HYDRANGEA / HYDRANGEA QUERCIFOLIA 1 GAL., FULL @ 3'-0" O.C.
3		AMERICAN BEAUTYBERRY / CALLICARPA AMERICANA 1 GAL., FULL @ 3'-0" O.C.
24		SAW PALMETTO / SERENOA REPENS 1 GAL., FULL @ 3'-0" O.C.
8	+	CONFEDERATE JASMINE / TRACHELOSPERMUM JASMINOIDES 1 GAL., FULL, PLANT ON VINE CABLE ATTACHED TO BLDG

		SHRUBS AND SEED MIXES
108		CATTAIL / TYPHA LATIFOLIA 1 GAL., FULL @ 3'-0" O.C.
136		CANEBRAKE / ARUNDINARIA GIGANTEA 1 GAL., FULL @ 3'-0" O.C.
		SEED MIX-A SEE SPECIFICATIONS 329200 WILDFLOWERS AND GRASSES
		SEED MIX-B PYCNANTHEMUM MUTICUM PYCNANTHEMUM TENUIFOLIUM PYCNANTHEMUM ALBESCENS 'MALCOLM MINT' PYCNANTHEMUM ALBESCENS 'VIDRINE'S CAMPHOR' PYCNANTHEMUM ALBESCENS
		MULCH SEE SPECIFICATIONS 329300 PLANTS-SECTION 2.2 SOILS AND AMENDMENTS

FUTUREPROOF
801 HOWARD St.
New Orleans, LA
70113
T: 504-342-4925
F: 504-342-4243

These drawings were prepared by me, or under my close personal supervision, and to my best knowledge and belief comply with all City codes and ordinances. I am am not administering the work.

NMD Office Building

CORAL AVE.
ST. TAMMANY, LOUISIANA

DATE ISSUED:	05.12.08

REV	DATE	DESCRIPTION
	11.07.08	PERMIT SET

PROJECT NUMBER
FILE NAME
DRAWN BY
CHECKED BY

COPYRIGHT © 2008 PROPERTY OF FUTUREPROOF, LLC AND MAY NOT BE USED WITHOUT PERMISSION. ALL RIGHTS RESERVED.VX

LANDSCAPE PLAN

L-4