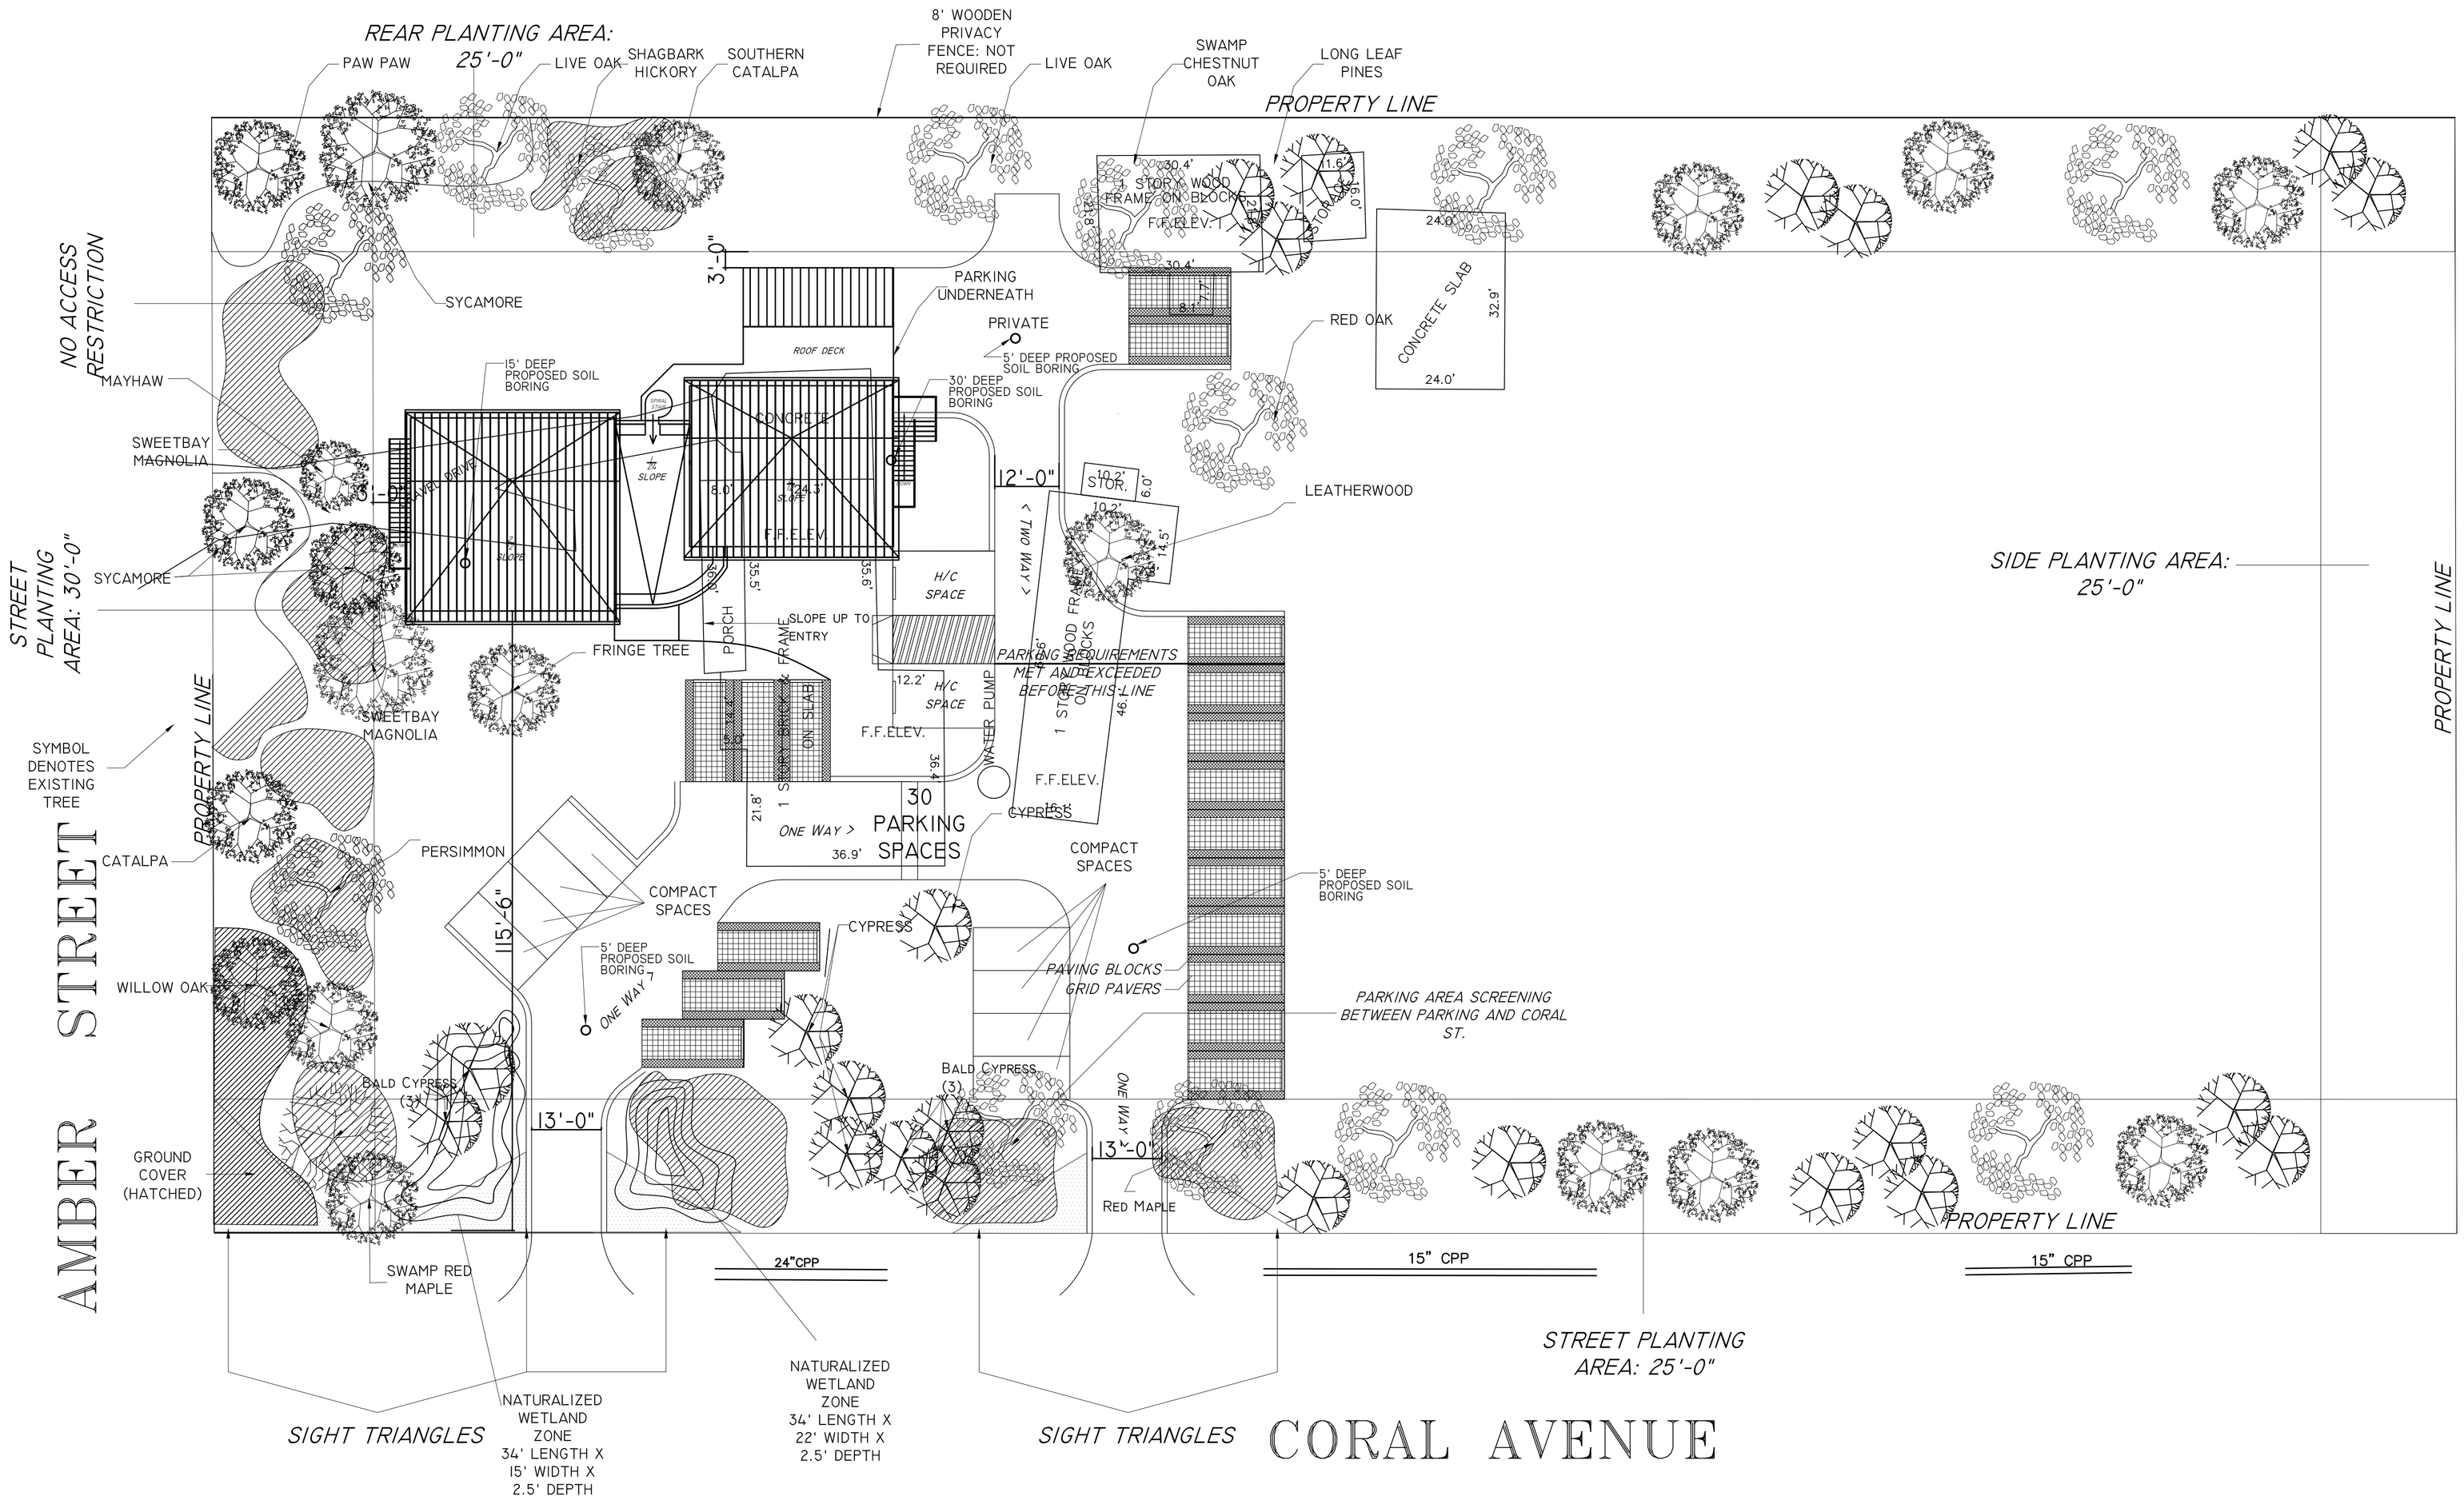
REAR PLANTING AREA: 25'-0"
PAW PAW
LIVE OAK
SHAGBARK HICKORY
SOUTHERN CATALPA
8' WOODEN PRIVACY FENCE: NOT REQUIRED
LIVE OAK
SWAMP CHESTNUT OAK
LONG LEAF PINES
PROPERTY LINE
NO ACCESS RESTRICTION
SYCAMORE
MAYHAW
SWEETBAY MAGNOLIA
SYCAMORE
STREET PLANTING AREA: 30'-0"
SYMBOL DENOTES EXISTING TREE
CATALPA
WILLOW OAK
GROUND COVER (HATCHED)
SWAMP RED MAPLE
PROPERTY LINE
AMBER STREET
15' DEEP PROPOSED SOIL BORING
FRINGE TREE
SWEETBAY MAGNOLIA
PERSIMMON
COMPACT SPACES
5' DEEP PROPOSED SOIL BORING
ONE WAY
BALD CYPRESS (3)
13'-0"
115'-6"
3'-0"
ROOF DECK
PARKING UNDERNEATH
PRIVATE
5' DEEP PROPOSED SOIL BORING
30' DEEP PROPOSED SOIL BORING
CONCRETE
DRIVE
SLOPE
F.F.ELEV.
12'-0"
PORCH
SLOPE UP TO ENTRY
H/C SPACE
12.2'
F.F.ELEV.
WATER PUMP
1 STORY WOOD FRAME ON BLOCK SLAB
30 PARKING SPACES
ONE WAY
36.9'
CYPRESS
COMPACT SPACES
CYPRESS
PAVING BLOCKS
GRID PAVERS
BALD CYPRESS (3)
13'-0"
RED MAPLE
1 STORY WOOD FRAME ON BLOCKS
TWO WAY
PARKING REQUIREMENTS MET AND EXCEEDED BEFORE THIS LINE
F.F.ELEV.
5' DEEP PROPOSED SOIL BORING
PARKING AREA SCREENING BETWEEN PARKING AND CORAL ST.
1 STORY WOOD FRAME ON BLOCKS
F.F.ELEV.
CONCRETE SLAB
RED OAK
LEATHERWOOD
SIDE PLANTING AREA: 25'-0"
PROPERTY LINE
PROPERTY LINE
24"CPP
15" CPP
15" CPP
STREET PLANTING AREA: 25'-0"
SIGHT TRIANGLES
NATURALIZED WETLAND ZONE 34' LENGTH X 15' WIDTH X 2.5' DEPTH
NATURALIZED WETLAND ZONE 34' LENGTH X 22' WIDTH X 2.5' DEPTH
SIGHT TRIANGLES
CORAL AVENUE