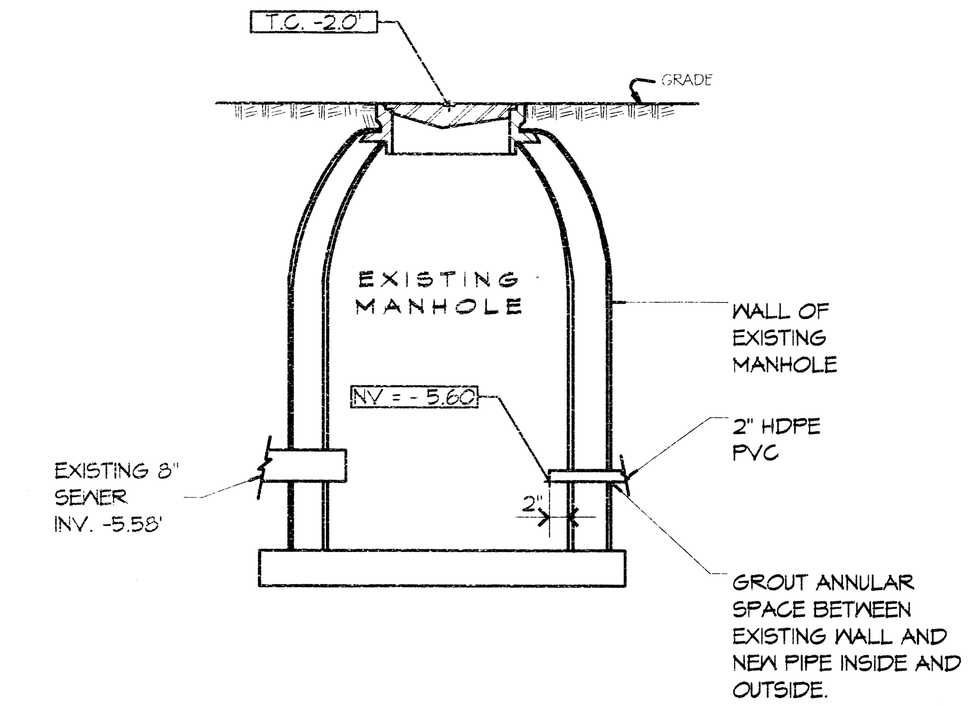

2 DETAIL
SCALE: N.T.S. TYPICAL SEWER MANHOLE

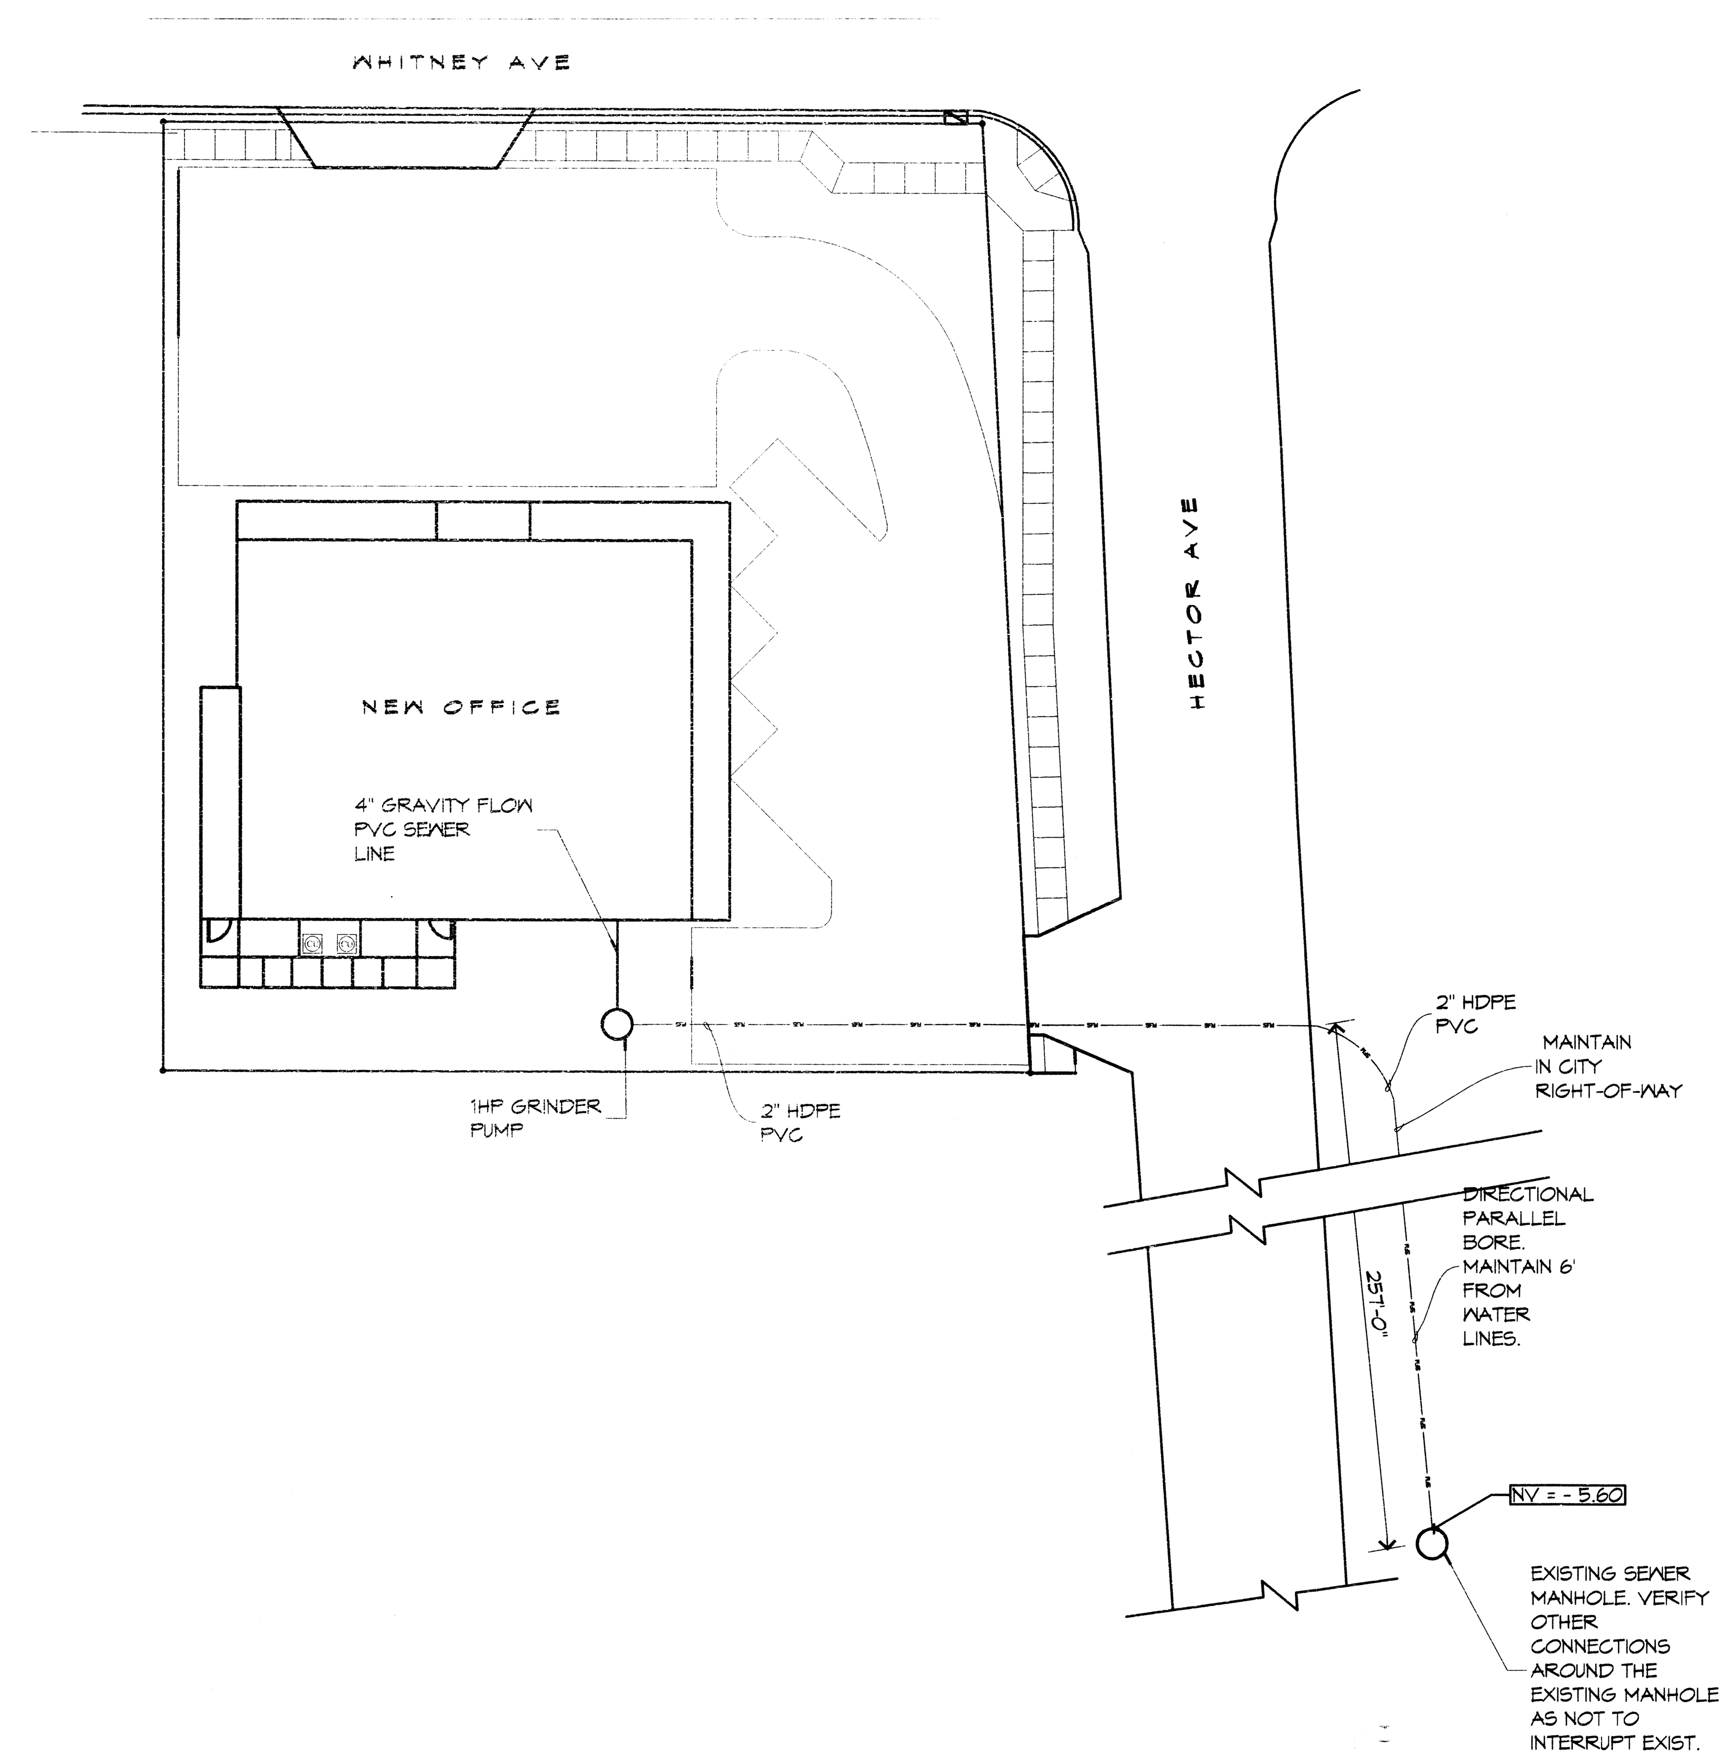

1 SITE SEWER PLAN
SCALE: 1" = 20'

GENERAL NOTES

1. ANY WORK IN THE ROADWAY OR ADJACENT TO THE ROADWAY CAUSING AN INTERFERENCE TO VEHICULAR TRAFFIC REQUIRES PRIOR NOTIFICATIONS TO THE JEFFERSON PARISH TRAFFIC ENGINEERING DIVISION AND CONFORMITY TO THE REQUIREMENTS OF THE UNIFORM MANUAL ON TRAFFIC CONTROL DEVICES OF THE STATE OF LOUISIANA. THE CONTRACTOR MUST FURNISH ALL NECESSARY TRAFFIC SIGNALS AND/OR BARRICADES AND MAINTAIN THEM DURING CONSTRUCTION ACTIVITY. PHONE 504-736-6530.
2. THE CONTRACTOR MUST MAINTAIN AT LEAST ONE LANE OF TRAFFIC AT ALL TIMES AND THE HOURS OF OPERATION SHALL BE LIMITED FROM 9AM TO 3PM.
3. CONTRACTOR SHALL CONTACT LOUISIANA ONE CALL PRIOR TO COMMENCEMENT OF ANY WORK.

GENERAL NOTES FOR TIE-IN TO EXISTING MANHOLE

1. FOR CONCRETE STRUCTURES CORE-DRILL THE REQUIRED OPENING OR DRILL HOLES AROUND THE PERIMETER OF THE REQUIRED OPENING UNTIL THE SECTION CAN BE TAKEN OUT WITHOUT DAMAGE TO THE STRUCTURE, SAW-CUTTING MAY BE REQUIRED. FOR ANY METHOD, ALLOW ADEQUATE SPACING FOR PLACING NON-SHRINK GROUT. ANY REINFORCEMENT LEFT IN-PLACE SHALL BE INCORPORATED IN THE PATCH WORK.
2. FOR BRICK STRUCTURES, CHISEL OR DRILL OUT THE OPENING AND INSERT PIPE. REPLACE GAPS AND CRACKS WITH NEW BRICK AND MORTAR AND PLACE NON-SHRINK GROUT BETWEEN THE PIPE AND THE WALL. GROUT SHALL BE PLACED A MINIMUM OF 1/2" THICK IN THE INSIDE AND OUTSIDE WALLS OF THE STRUCTURE AROUND THE OPENING TO COVER THE BRICK SURFACES.
3. PROPOSED PLASTIC PIPE FOR THE SEWER TIE-IN SHALL BE COATED WITH AN APPROVED EPOXY AND ROLLED IN MORTAR SAND TO PROVIDE A BONDING SURFACE BETWEEN THE OUTER PIPE WALL AND THE PATCH MATERIAL. CONTRACTOR HAS THE OPTION OF PURCHASING PIPE STUBS WITH PREPARED SURFACES FROM SUPPLIER.

DAMMON ENGINEERING, INC.
Architects & Engineers
Chief Architect: Kevin J. Kinchen, NCARB
Chief Engineer: Brian Mistich, PE
554 Old Spanish Trail
Slidell, LA 70458
www.dammonengineering.com
info@dammonengineering.com
PH: 985.649.5832
F: 985.641.5950

#	DESCRIPTION	REVISIONS	DATE

SEAL:
STATE OF LOUISIANA
BRIAN A. MISTICH
License No. 30187
PROFESSIONAL ENGINEER
[illegible] 6/9/2015

NEW OFFICE BUILDING
STATEFARM OFFICE
501 WHITNEY AVE
TERRY TOWN, LOUISIANA 70056

JOB No:	2243	DATE:	JUNE 09, 2015
DRAWN BY:		CHECKED BY:	

The above drawings and specifications, designs and arrangements represented thereby are and shall remain the property of Dammon Engineering, and no part thereof shall be copied, disclosed to others, or used in connection with any work or project other than the specific project for which the have been prepared and developed without written consent of Dammon Engineering. Visual contact with these drawings or specifications shall constitute conclusive evidence of acceptance of these restrictions.

SHEET TITLE:

DRAWING NUMBER:

SHEET No: of 01