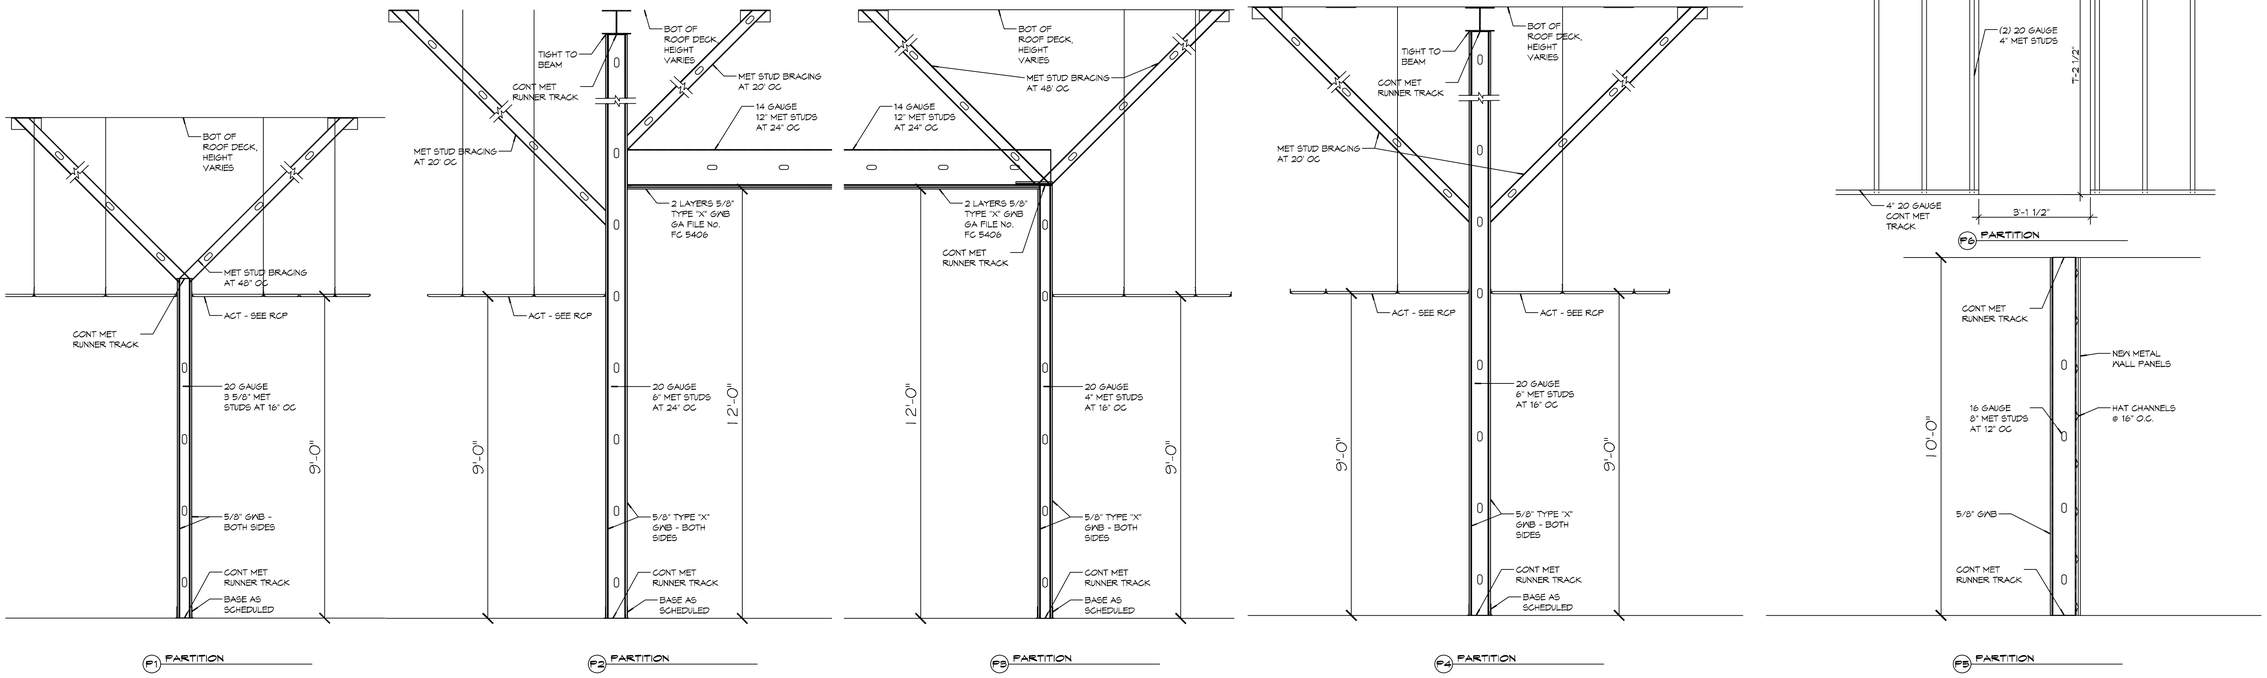

2 PARTITION TYPES
SCALE: 1/2"= 1'-0"

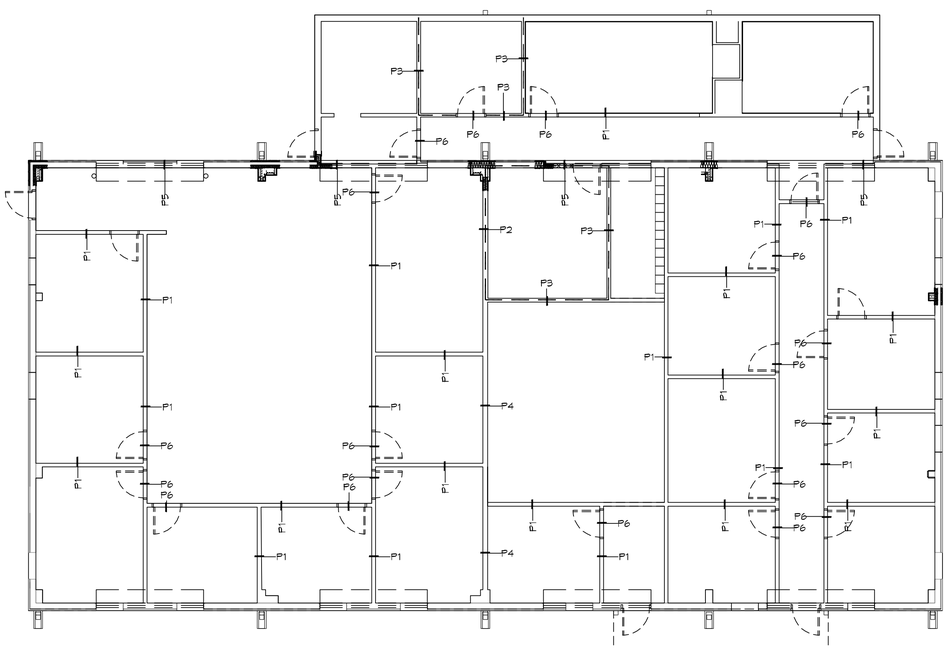

1 FLOOR PLAN W/PARTITION TAGS
SCALE: 1/8"= 1'-0"

N

DAMMON ENGINEERING, INC.
LOUISIANA & MISSISSIPPI

www.dammonengineering.com
info@dammonengineering.com
PH: 985.649.5832

Chief Engineer: Brian Mistich, PE
554 Old Spanish Trail
Slidell, LA 70458

#	DESCRIPTION	DATE
	REVISIONS	

SEAL:

YARD RENOVATION PROJECT

DOTD ABITA SPRINGS

27700 LOUISIANA HWY 36
ABITA SPRINGS, LA 70422

JOB No:	2018	DATE:	09-18-2018
DRAWN BY:	CKD	CHECKED BY:	BAM

The above drawings are specification, design and arrangements remain property of Dammon Engineering, and are subject to copyright protection. Dammon Engineering, Inc. retains the right to file for copyright protection of these drawings and specifications. Any use of these drawings and specifications by any other than Dammon Engineering, Inc. without written consent is prohibited. Dammon Engineering, Inc. retains the right to file for copyright protection of these drawings and specifications.

SHEET TITLE:

DRAWING NUMBER:

A101

SHEET No: 9 of 1