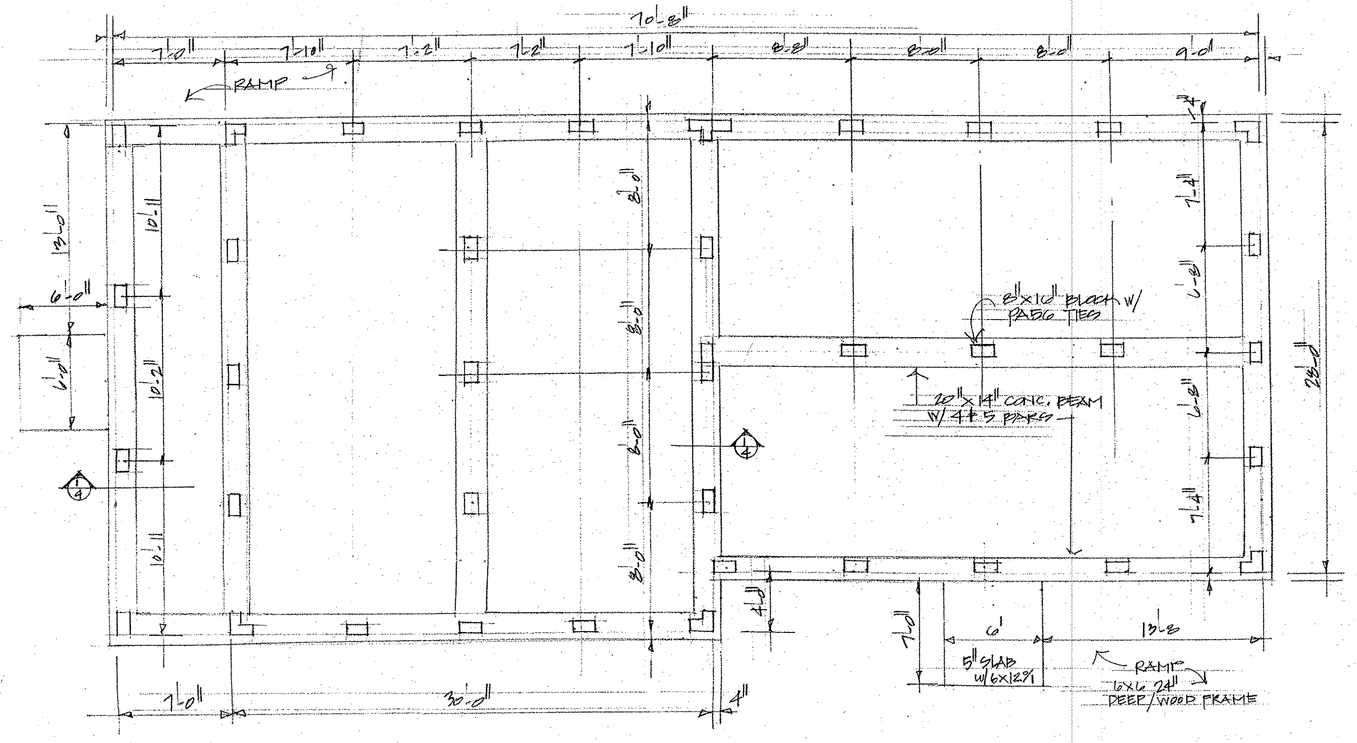

FOUNDATION 3/16"=1'-0"

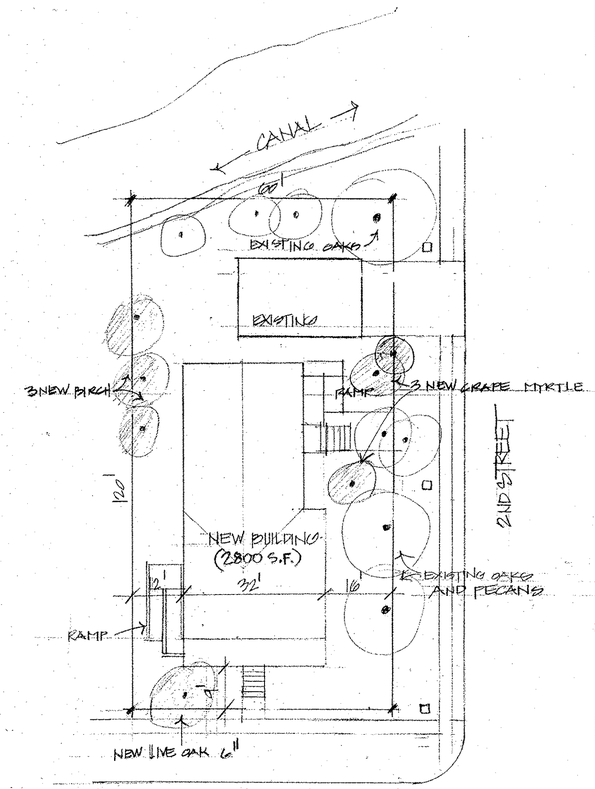

ROBERT ST.

SITE PLAN 1"=20'

NOTES

ALL WORK TO COMPLY W/ FIRE MARSHAL REVIEW LETTER
LIFE SAFTY CODE, ADA AND 2006 IBC.

CITY OF SLIDELL LANDSCAPING REQUIREMENT TO BE MET.

DESIGN CRITERIA CONVENTIONAL LIGHT FRAME
PROVISION IBC-2308 (2006)
LIVE LOADS 50 PSF
WIND SPEED DESIGN 130 MPH (3 SECOND)
FLOOD ZONE AE10 11' MIN BFE
OCCUPANCY BUSINESS

ROBERT H. SOLLBERGER REG. NO. 1473 STATE OF LOUISIANA REGISTERED ARCHITECT

OFFICE BUILDING ROBERT @ 2ND ST. SLIDELL		
SCALE:	APPROVED BY	DRAWN BY
DATE 9/09		
ROBERT SOLLBERGER ○ ARCHITECT 160 CHAMALE DR SLIDELL		
SITE/FOUNDATION		DRAWING NUMBER

NATIONAL BLUEPRINT NO. 165A-18X24