PARKING REQUIREMENTS:

1 SPACE PER 350 SQ.FT. OF OFFICE SPACE

1 SPACE PER 750 SQ.F.T. OF WAREHOUSE SPACE

TOTAL REQUIRED=160

TOTAL PROVIDED=162

LEGEND:

- PROPERTY LINE
- SETBACK LINE
- NEW BUILDING
- CLASS "A" TREE–MINIMUM OF 10' TO 12' HIGH, CALIPER OF 2–1/2" MEASURED AT 1–1/2 FT ABOVE THE GROUND
- CLASS "B" TREE–MINIMUM OF 8' TO 10' HIGH, CALIPER OF 1–1/2" MEASURED AT 1–1/2 FT ABOVE THE GROUND
- SHRUB

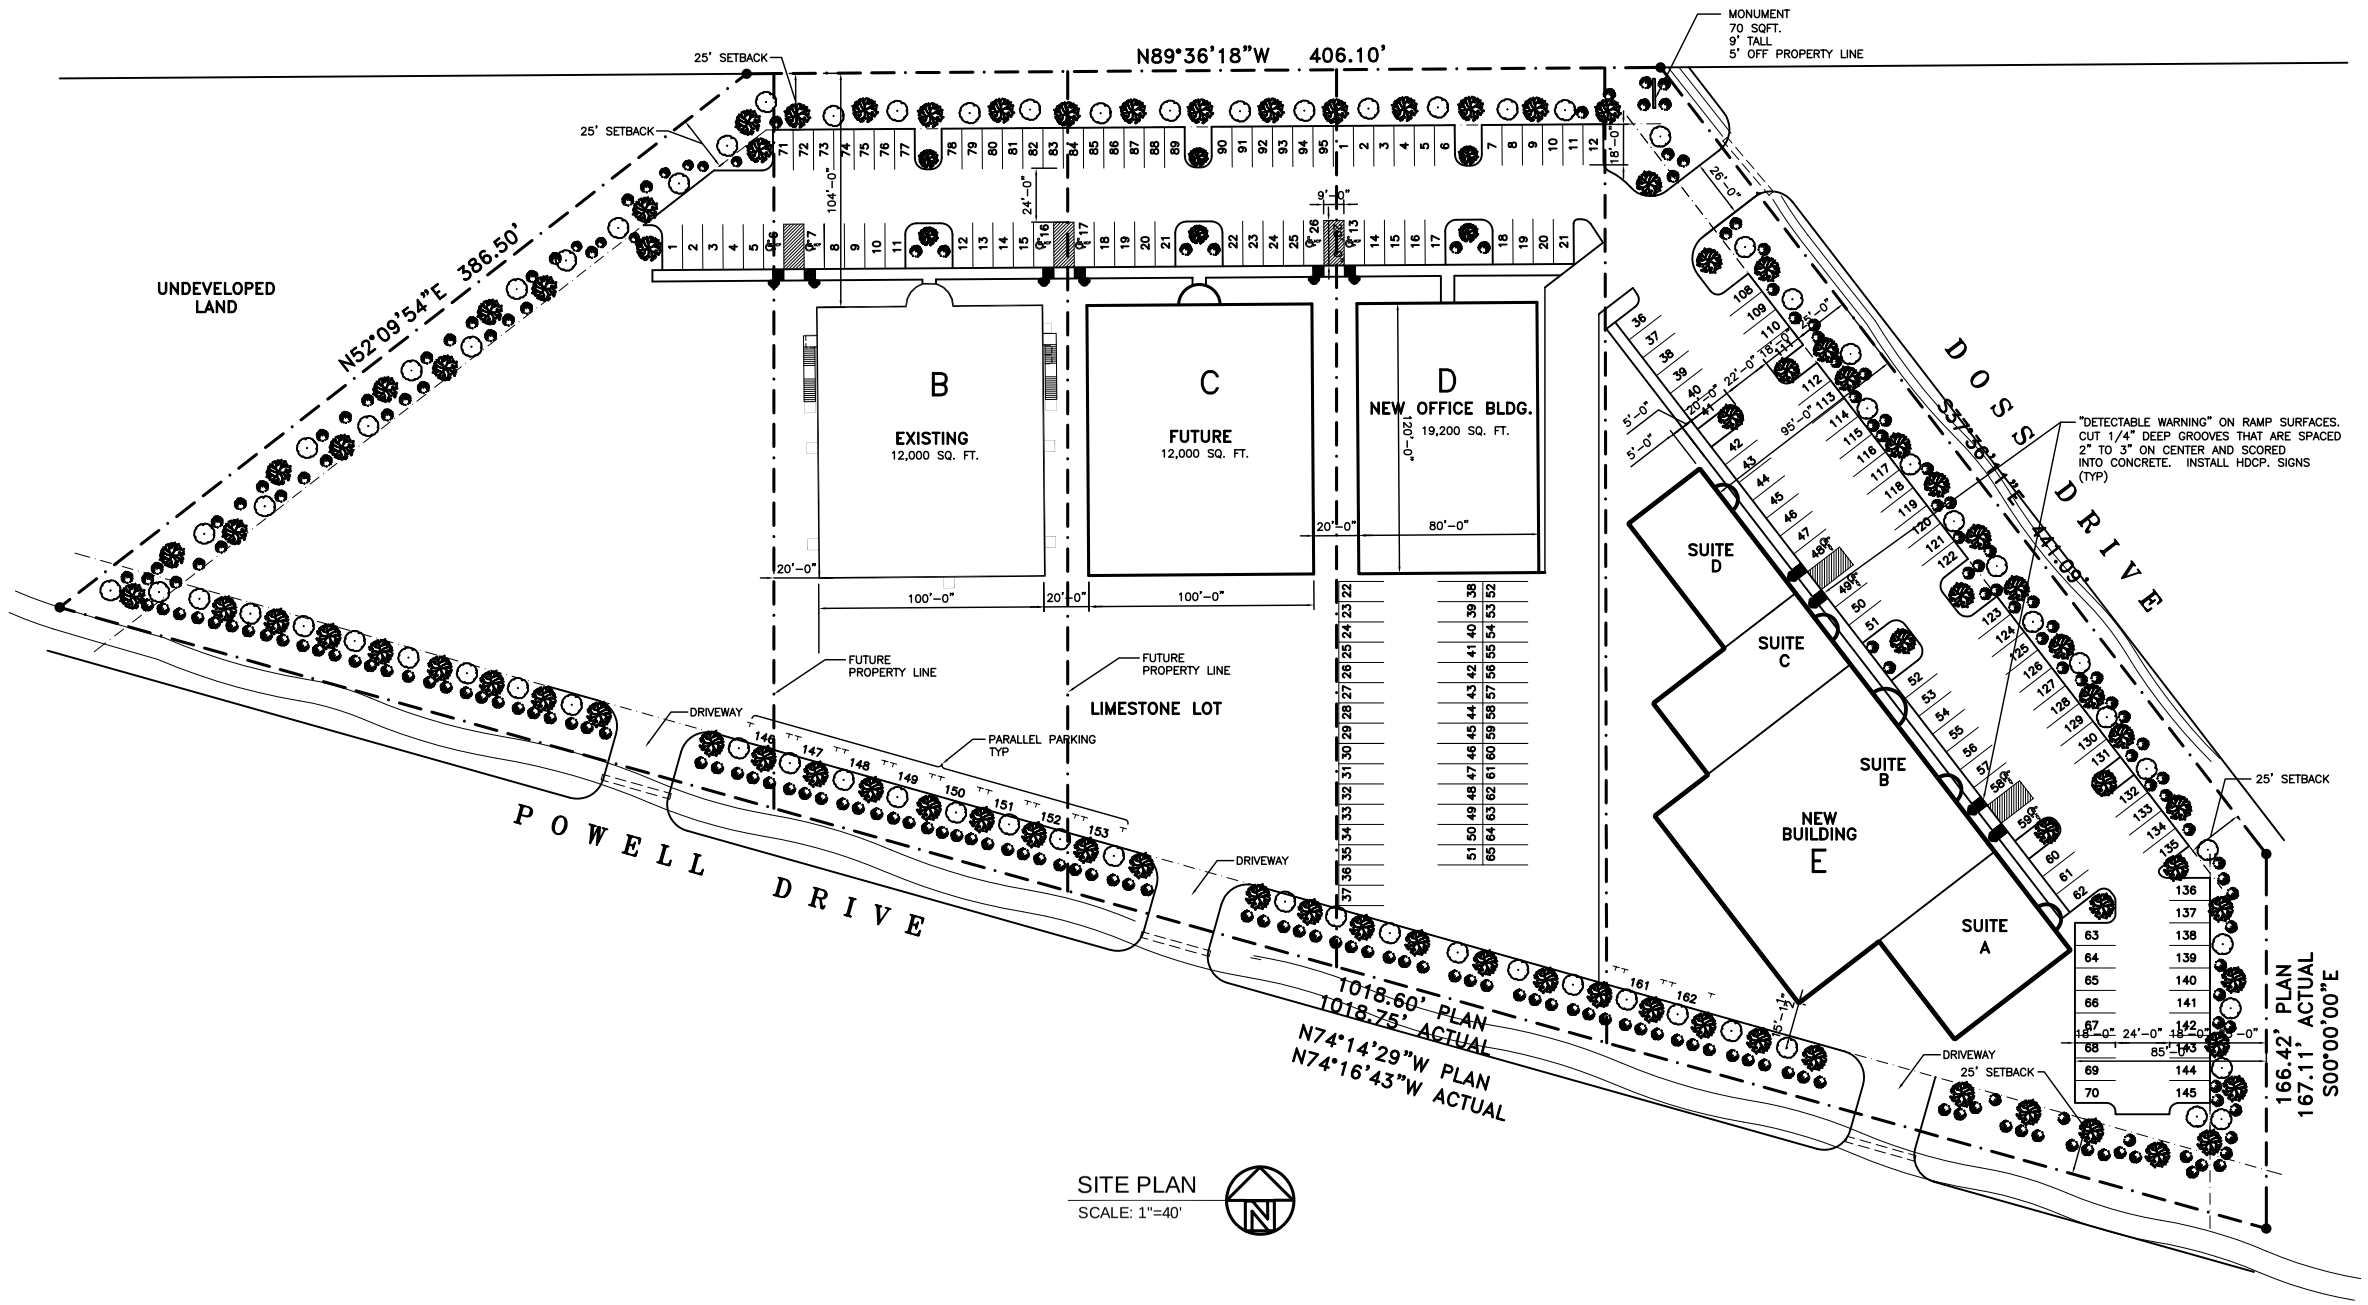

SITE PLAN

SCALE: 1"=40'

DAMMON ENGINEERING, INC.

EMMETT DAMMON

ARCHITECT ROBERT SOLLBERGER

1095 FLORIDA AVENUE
SLIDELL, LA. 70458
985-649-5832

WEBSITE:
WWW.DAMMONENGINEERING.COM

EMAIL:
DAMMONENG@BELLSOUTH.NET

ARCHITECTURE

ENGINEERING

STUDIES

PLANNING

INVESTIGATION

EXPERT WITNESS

NEW OFFICE BUILDING

PLATFORM CRANE
POWELL DRIVE
SLIDELL, LA

SITE PLAN

REV:

SCALE: AS NOTED

JOB#: 1898

DATE: 10–8–07

SHEET 3

C-2

OF 25