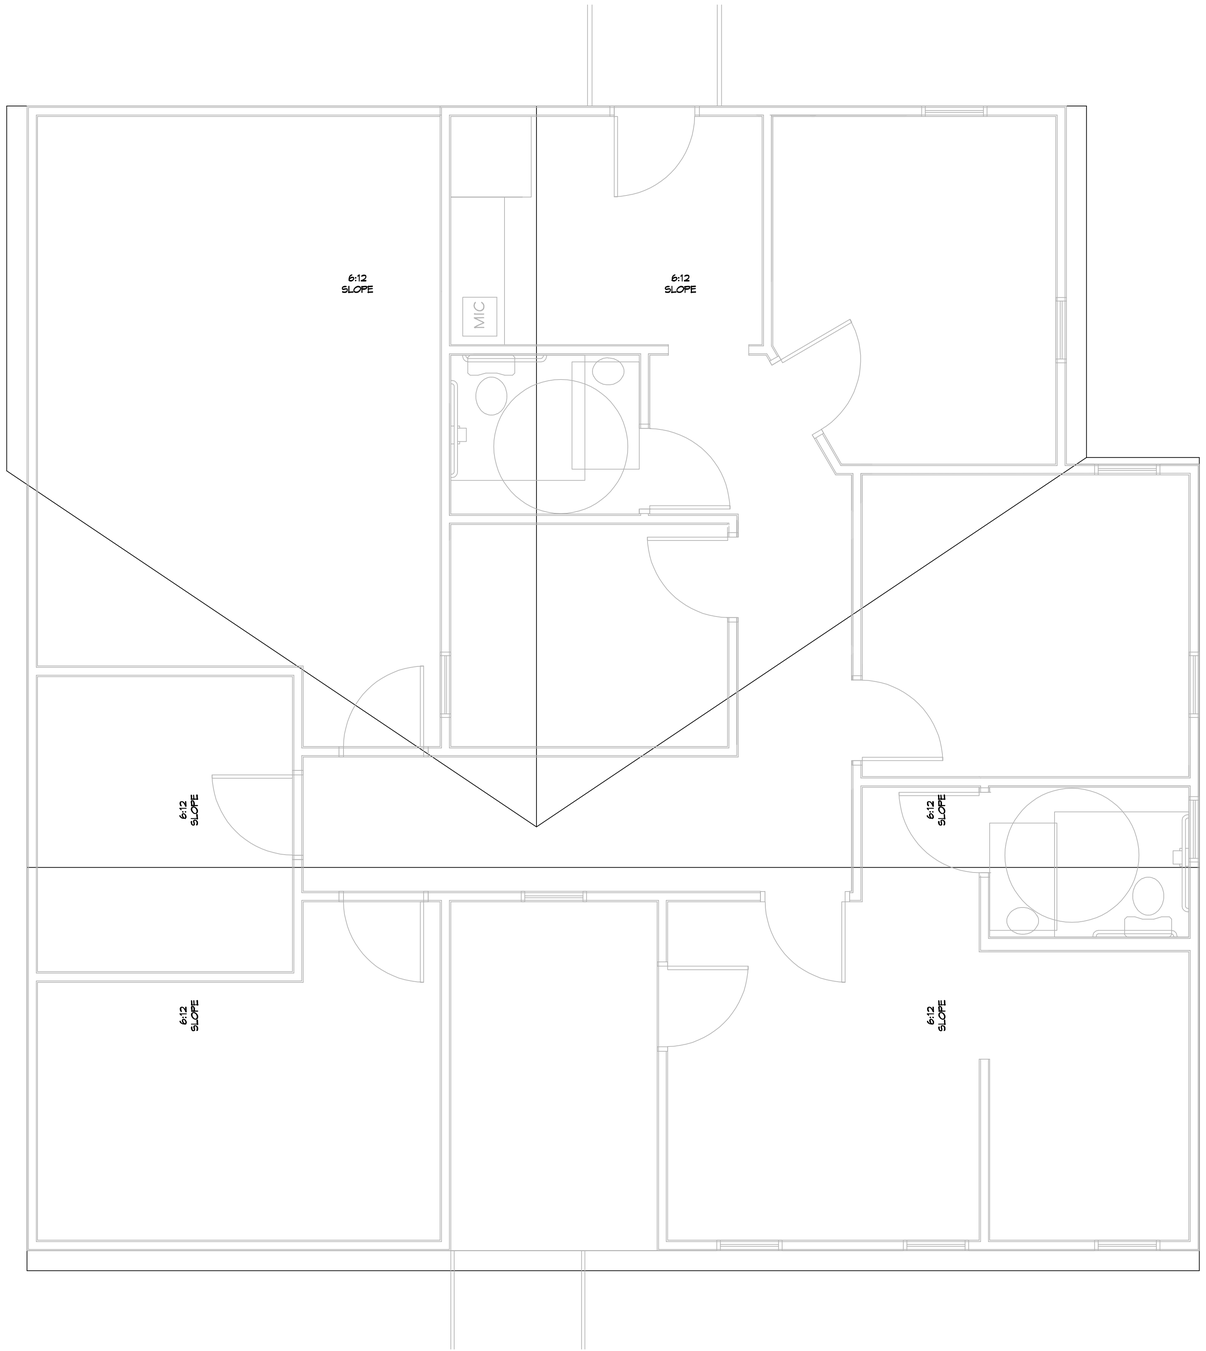

N

2 ROOF PLAN

SCALE: 3/8" = 1'-0"

DAMMON ENGINEERING, INC.
LOUISIANA & MISSISSIPPI
www.dammonengineering.com
info@dammonengineering.com
PH: 985.649.5832
Chief Engineer: Brian Mistich, PE
5540 Oak Grove Trail
Slidell, LA 70458

#	DESCRIPTION	DATE

REVISIONS

SEAL:

FLEUR DE LIS TITLE COMPANY

442 FRENAUX AVE
SLIDELL, LA 70458

JOB No:	
DATE:	10-08-21
DRAWN BY:	JTL
CHECKED BY:	CKD

THIS DRAWING IS THE PROPERTY OF DAMMON ENGINEERING, INC. AND MAY NOT BE REPRODUCED OR USED IN WHOLE OR IN PART WITHOUT WRITTEN PERMISSION. THIS DRAWING AND ALL INFORMATION CONTAINED HEREIN SHALL REMAIN THE PROPERTY OF DAMMON ENGINEERING, INC. AND MAY NOT BE REPRODUCED OR USED FOR OTHER PROJECTS, OR WITHOUT THE PRIOR EXPRESSED AND WRITTEN CONSENT OF DAMMON ENGINEERING, INC. ANY REPRODUCTION OR ALTERATION WITHOUT WRITTEN CONSENT IS PROHIBITED.

SHEET TITLE:
ROOF PLAN

DRAWING NUMBER:
A200

SHEET No: 09 of 1

FILE NAME: J:\- Offices\Southern Zone 3 - Hammond, ow\A13 Roof Plan.dwg PLOT DATE & TIME: Thursday, September 30, 2021 10:03:42 AM