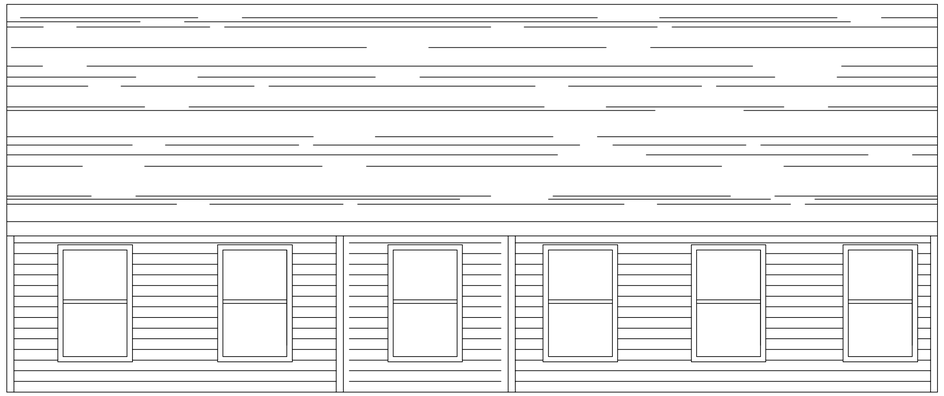

4 REAR VIEW
SCALE: 1/4" = 1'-0"

6 SIDE VIEW
SCALE: 1/4" = 1'-0"

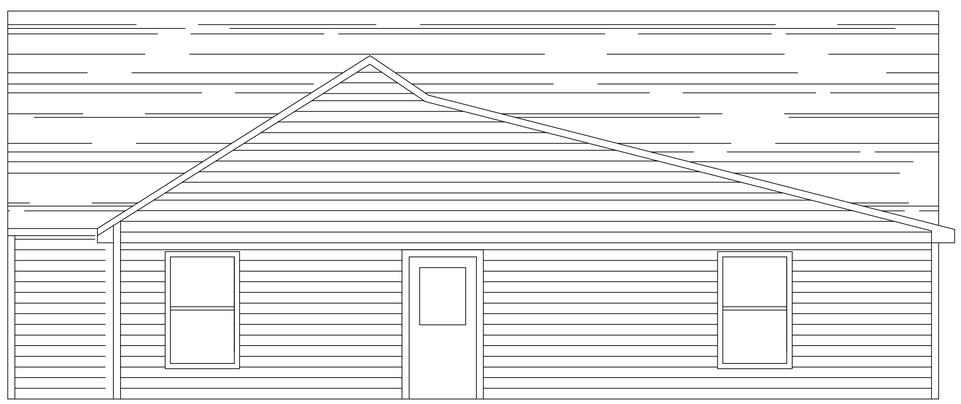

5 FRONT VIEW
SCALE: 1/4" = 1'-0"

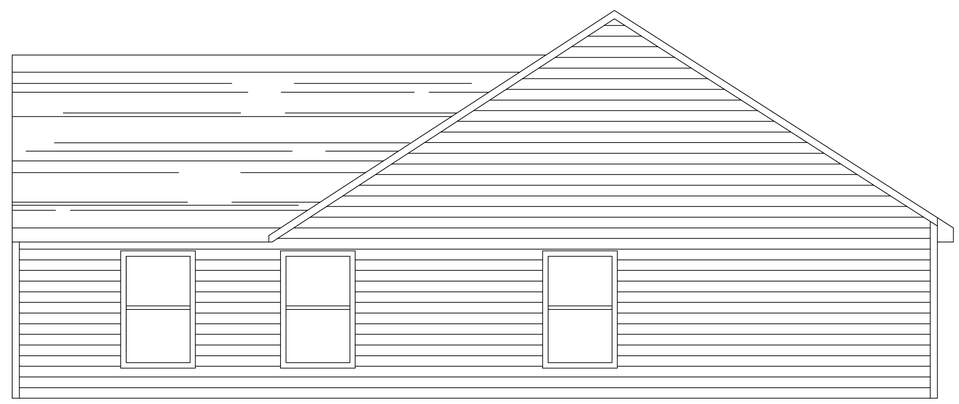

7 SIDE VIEW
SCALE: 1/4" = 1'-0"

DAMMON ENGINEERING, INC.
LOUISIANA & MISSISSIPPI
www.dammonengineering.com
info@dammonengineering.com
PH: 985.649.5832
Chief Engineer: Brian Mistich, PE
5540 Highway 190 East
Slidell, LA 70458

#	DESCRIPTION	DATE

REVISIONS

SEAL:

FLEUR DE LIS TITLE COMPANY
442 FREMAUX AVE
SLIDELL, LA. 70458

DATE: 10-06-21
JOB No:
DRAWN BY: JTL CHECKED BY: CKD

The drawings and specifications contained herein are the property of Dammon Engineering, and shall not be reproduced or used for other projects without the consent of Dammon Engineering. Any reproduction or use of these drawings and specifications for other projects or for which have been prepared and promulgated without written consent of Dammon Engineering shall be at the user's sole risk and without liability or legal exposure to Dammon Engineering.

SHEET TITLE:
BLDG
ELEVATIONS

DRAWING NUMBER:
A300

SHEET No: 09 of 1