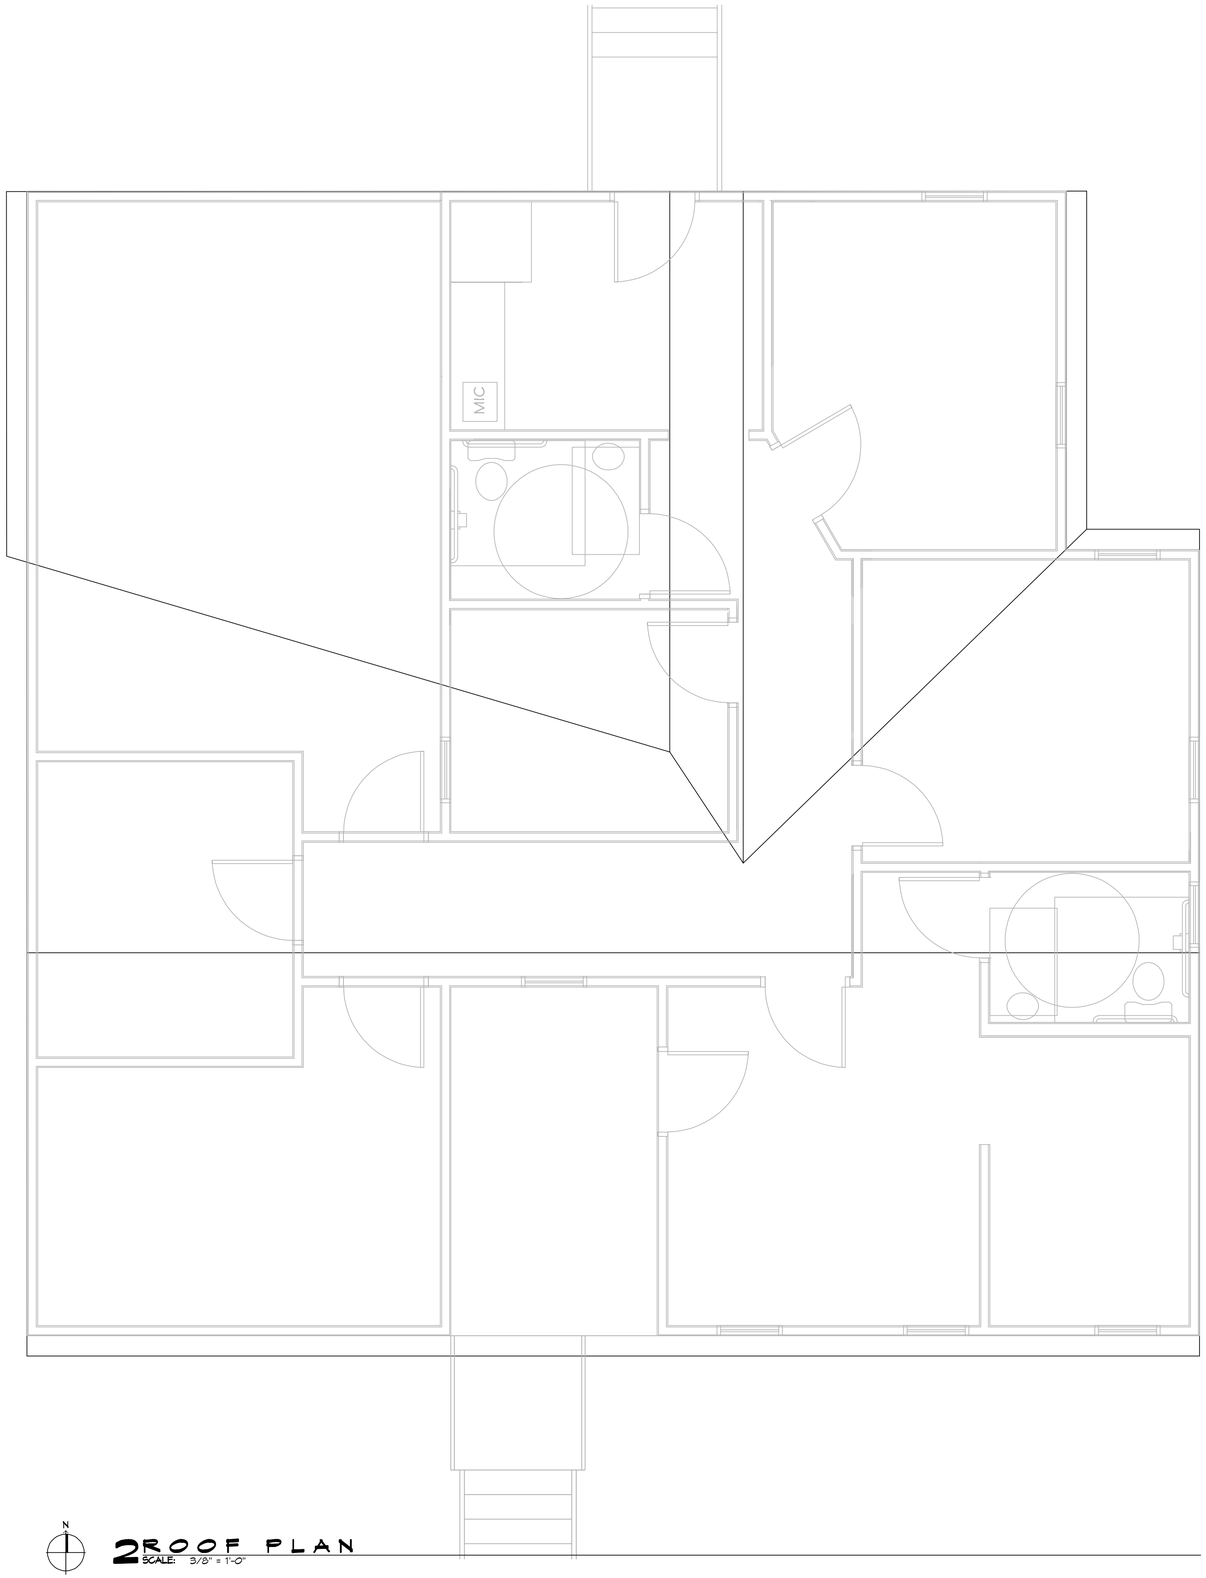

N

2 ROOF PLAN
SCALE: 3/8" = 1'-0"

DAMMON ENGINEERING, INC.
LOUISIANA & MISSISSIPPI
Chief Engineer: Brian Mistich, PE
5540 Oakpoint Trail
Slidell, LA 70458
www.dammonengineering.com
info@dammonengineering.com
PH: 985.649.5832

REVISIONS

#	DESCRIPTION	DATE

SEAL:

FLEUR DE LIS TITLE COMPANY
442 FREMAUX AVE
SLIDELL, LA. 70458

JOB No:	
DATE:	10-06-21
DRAWN BY:	JTL
CHECKED BY:	GKD

The design shown and described herein, including but not limited to all dimensions, specifications and data, is the property of Dammon Engineering, and shall remain the property of the client. It shall not be used for other projects, for which it has been prepared and developed without written consent of Dammon Engineering. Visual contact with these drawings shall constitute conclusive evidence of acceptance of these restrictions.

SHEET TITLE:
ROOF PLAN

DRAWING NUMBER:
A200

SHEET No: 09 of 1

FILE NAME: J:\- Offices\Slidellnew drive p Examples and Drawings\Current Drawings\A100 Roof Plan.dwg PLOT DATE & TIME: Thursday, October 7, 2021 3:53:57 PM