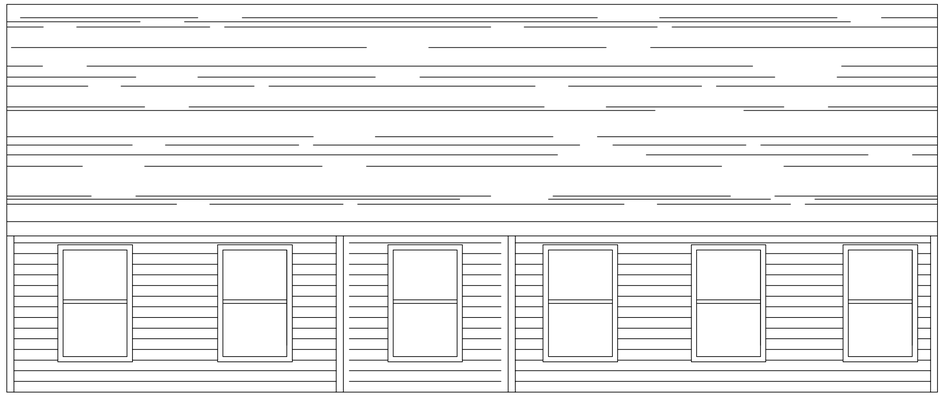

4 REAR VIEW
SCALE: 1/4" = 1'-0"

6 SIDE VIEW
SCALE: 1/4" = 1'-0"

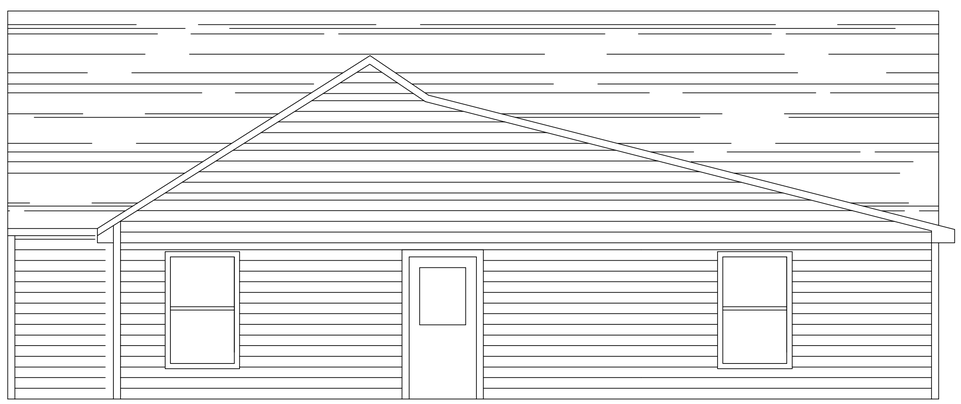

5 FRONT VIEW
SCALE: 1/4" = 1'-0"

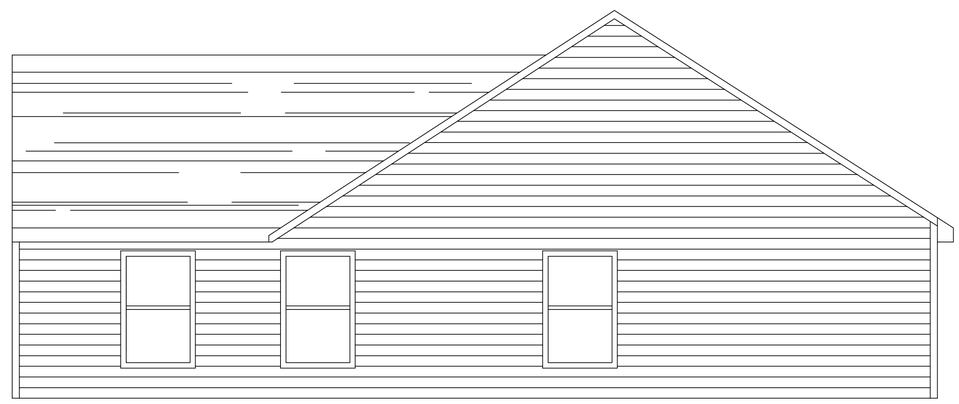

7 SIDE VIEW
SCALE: 1/4" = 1'-0"

DAMMON ENGINEERING, INC.
LOUISIANA & MISSISSIPPI
www.dammonengineering.com
info@dammonengineering.com
PH: 985.649.5832
Chief Engineer: Brian Mistich, PE
5540 Highway 190 East
Slidell, LA 70458

REVISIONS

#	DESCRIPTION	DATE

SEAL:

FLEUR DE LIS TITLE COMPANY
442 FREMAUX AVE
SLIDELL, LA. 70458

DATE:	10-26-21
JOB No:	
DRAWN BY:	JTL CHECKED BY: CKD

The drawings and specifications contained herein, regardless of the medium on which they are recorded, are and shall remain the property of Dammon Engineering, and are copyrighted and shall be treated as such. The client shall be permitted to use the drawings and specifications for the purpose of completing the project for which they were prepared and provided without written consent of Dammon Engineering. Any other use or reproduction without written consent of Dammon Engineering is prohibited.

SHEET TITLE:
BLDG
ELEVATIONS

DRAWING NUMBER:
A300

SHEET No: 09 of 1

FILE NAME: J:\- Office\Fleur de Lis Title Company\Current Drawings\A100 Elevations.rvt PLOT DATE & TIME: Thursday, October 21, 2021 12:58:27 PM