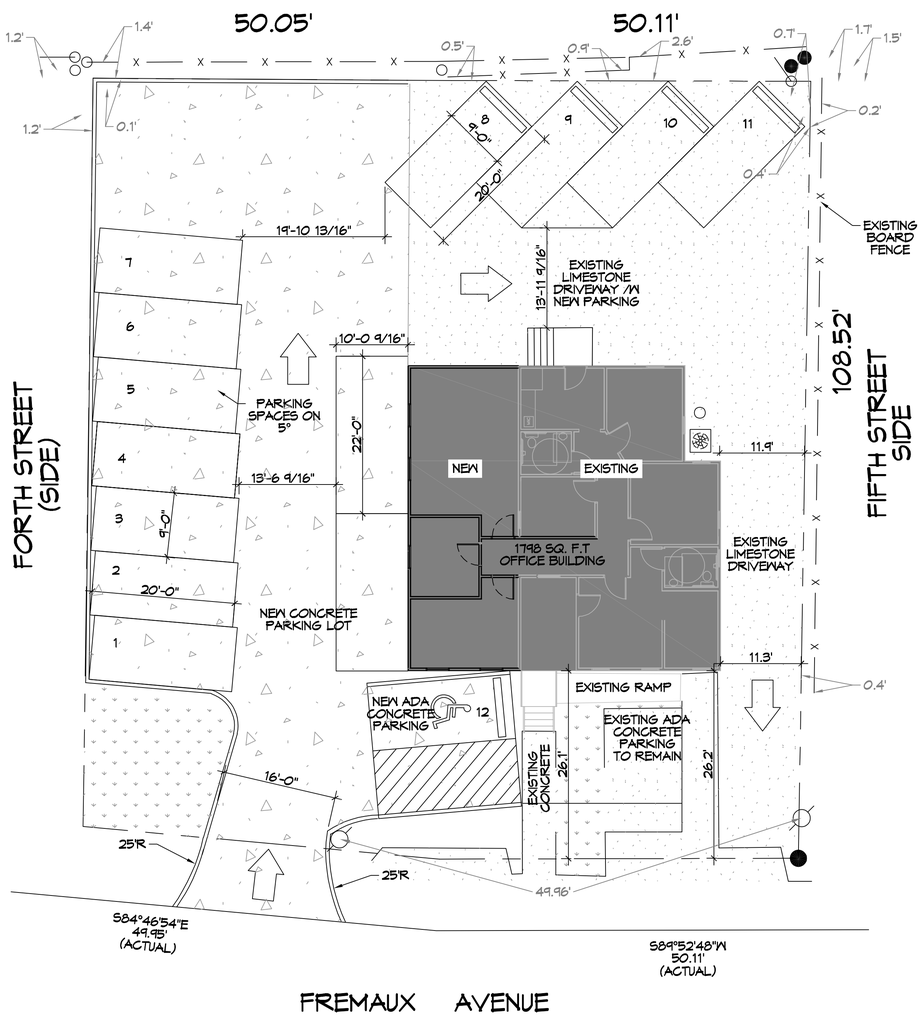

N

1 SITE PLAN
SCALE: 1" = 10'-0"

PLANNING

ZONED C-2 COMMERCIAL DISTRICT

FLOOD ZONE

ZONE "AE"

BUILDING ELEVATION

BASE FLOOD ELEVATION "AE" = 11.0'
FINISHED FLOOR ELEVATION = 8.0'

PARKING

BUSINESS AND PROFESSIONAL OFFICES
1 SPACE FOR EACH 200 SQUARE FEET OF GROSS FLOOR AREA.
1798 / 200 = 9
PARKING REQUIRED = 9
ACTUAL PROVIDED = 12

SITE LIGHTING

EXTERIOR LIGHTING SHALL BE SHADED OR INWARDLY DIRECTED IN SUCH A MANNER SO THAT NO DIRECT LIGHTING OR GLARE BE CAST BEYOND THE PROPERTY LINE. THE INTENSITY OF SUCH LIGHTING SHALL NOT EXCEED ONE FOOT CANDLE AS MEASURED AT THE ABUTTING PROPERTY LINE.

DAMMON ENGINEERING, INC.
LOUISIANA & MISSISSIPPI
www.dammonengineering.com
info@dammonengineering.com
PH: 985.649.5832
Chief Engineer: Brian Mistich, PE
554 Old Spanish Trail
Slidell, LA 70458

REVISIONS

#	DESCRIPTION	DATE
1		

SEAL:

FLEUR DE LIS TITLE COMPANY
442 FREMAUX AVE
SLIDELL, LA. 70458

DATE: 10-06-21
JOB No:
DRAWN BY: CKD CHECKED BY: JMS

The above drawings and specifications, designs and arrangements represented thereby are and shall remain the property of Dammon Engineering, and no part thereof shall be copied, disclosed to or used in connection with any work or project other than the specific project for which they have been prepared and developed without the written consent of Dammon Engineering. Visual contact with these drawings or specifications shall constitute conclusive evidence of such acceptance and agreement.

SHEET TITLE:
SITE PLAN

DRAWING NUMBER:
C101

SHEET No: 3 of 1

FILE NAME: J:\... Offices\Fleur de lis - Fremaux and Vicinity\Current Drawings\C101 - Site Plan.dwg PLOT DATE & TIME: Thursday, October 21, 2021 8:55:51 PM