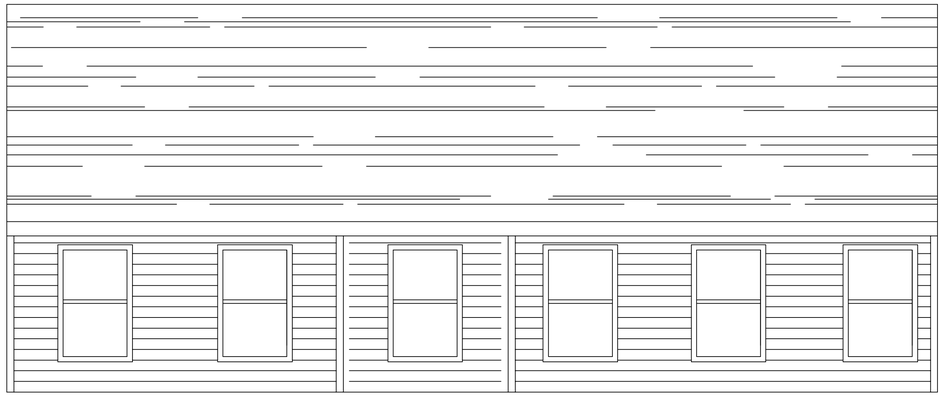

6 FRONT VIEW
SCALE: 1/4" = 1'-0"

7 SIDE VIEW
SCALE: 1/4" = 1'-0"

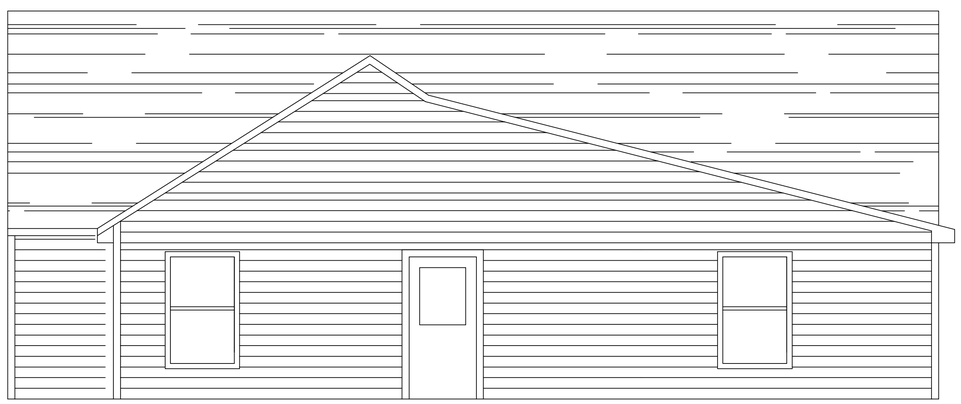

8 REAR VIEW
SCALE: 1/4" = 1'-0"

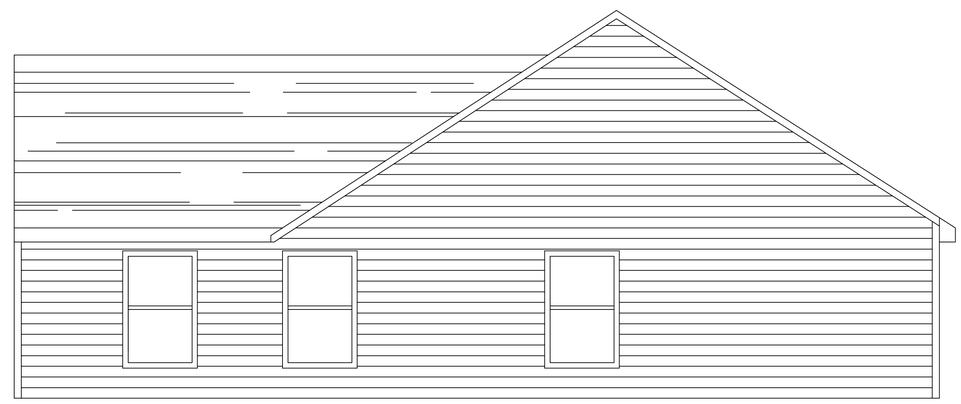

9 SIDE VIEW
SCALE: 1/4" = 1'-0"

DAMMON ENGINEERING, INC.
LOUISIANA & MISSISSIPPI
www.dammonengineering.com
info@dammonengineering.com
PH: 985.649.5832
Chief Engineer: Brian Mistich, PE
5540 Westbank Trail
Suite B-1
Slidell, LA 70458

REVISIONS

#	DESCRIPTION	DATE

SEAL:

FLEUR DE LIS TITLE COMPANY
442 FREMAUX AVE
SLIDELL, LA. 70458

DATE: 11-15-21
JOB No: JMS
CHECKED BY: CKD
DRAWN BY:

The plans, specifications and other documents, including but not limited to drawings and computer media, prepared by Dammon Engineering, and subject hereto shall be the sole property of Dammon Engineering. The reproduction, alteration or use of any of the foregoing without the express written consent of Dammon Engineering, shall be prohibited. Any such reproduction, alteration or use shall be at the recipient's own risk and without liability to Dammon Engineering. Any such reproduction, alteration or use of the foregoing for other than the project for which they have been prepared and developed without written consent of Dammon Engineering, shall be prohibited. Any such reproduction, alteration or use of the foregoing for other than the project for which they have been prepared and developed without written consent of Dammon Engineering, shall be at the recipient's own risk and without liability to Dammon Engineering.

SHEET TITLE:
BLDG ELEVATIONS

DRAWING NUMBER:
A103

SHEET No: 6 of 9

FILE NAME: J:_Offices\Dammon Jobs 2 Feb\mjs ave\Drawings\Current Drawings\A103 - Elevations Plot.dwg PLOT DATE & TIME: Thursday, November 18, 2021 3:11:08 PM