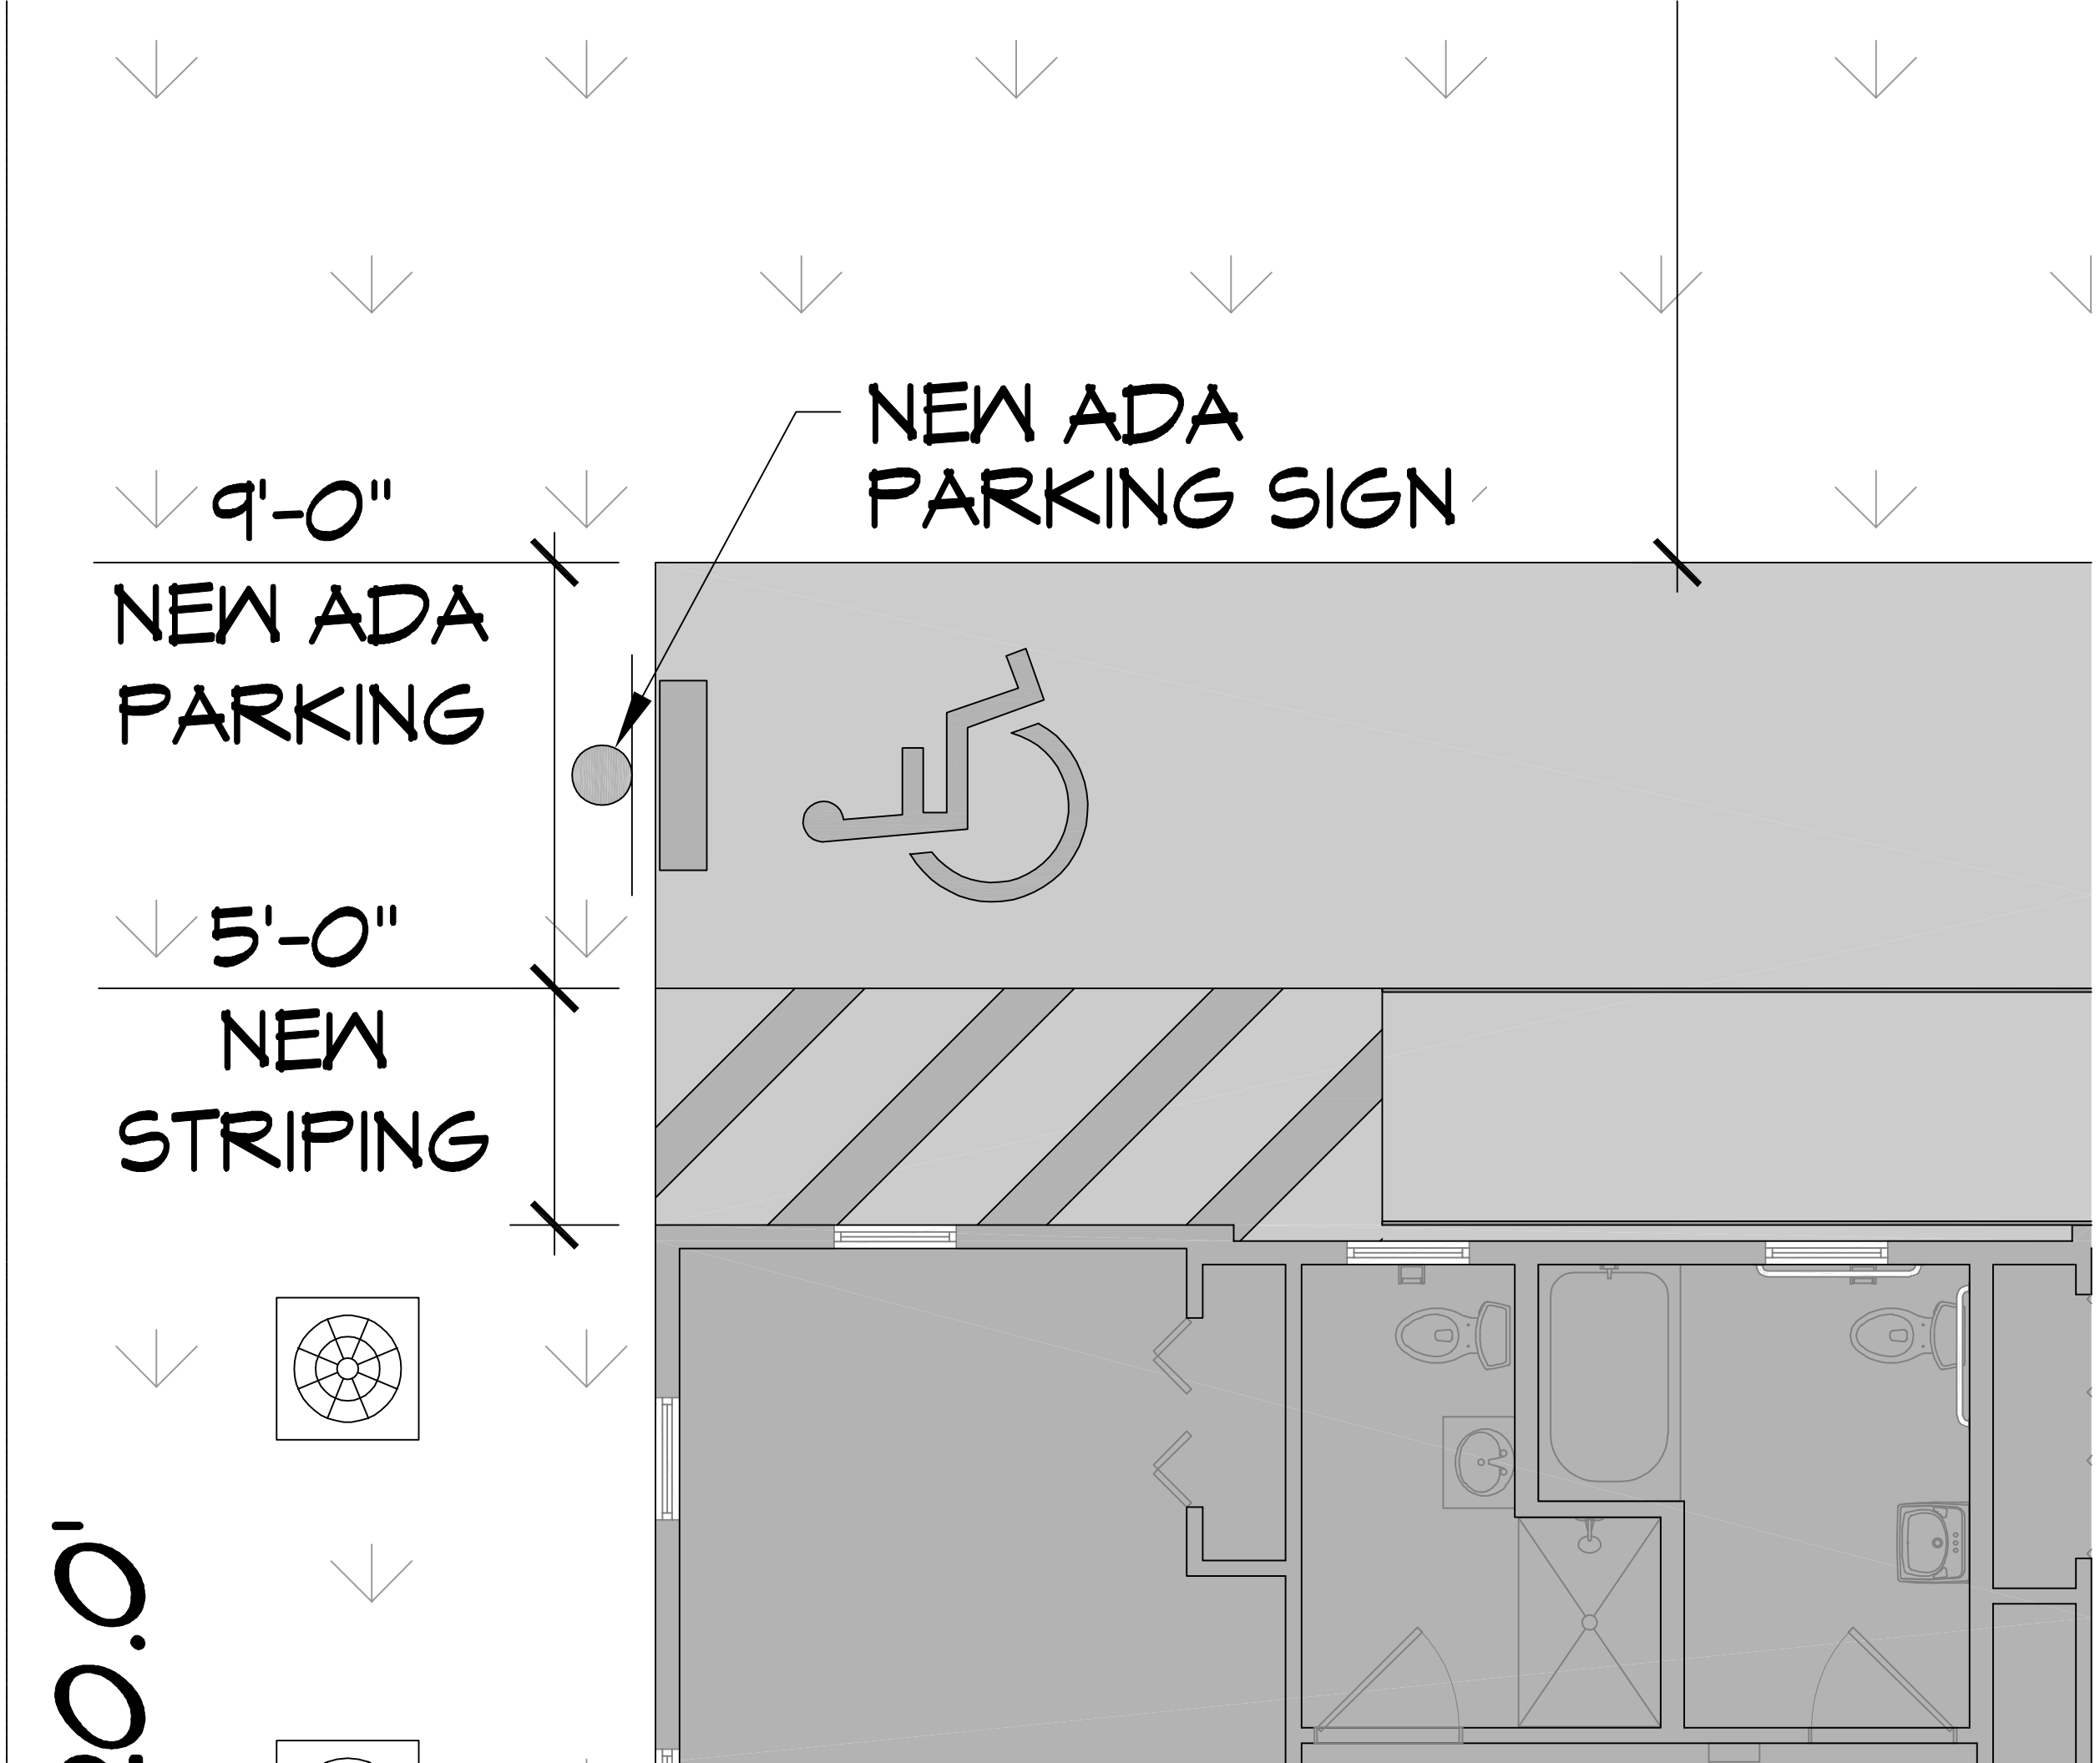
NEW ADA
PARKING SIGN
9'-0"
NEW ADA
PARKING
5'-0"
NEW
STRIPING
SIDE
0'-0"