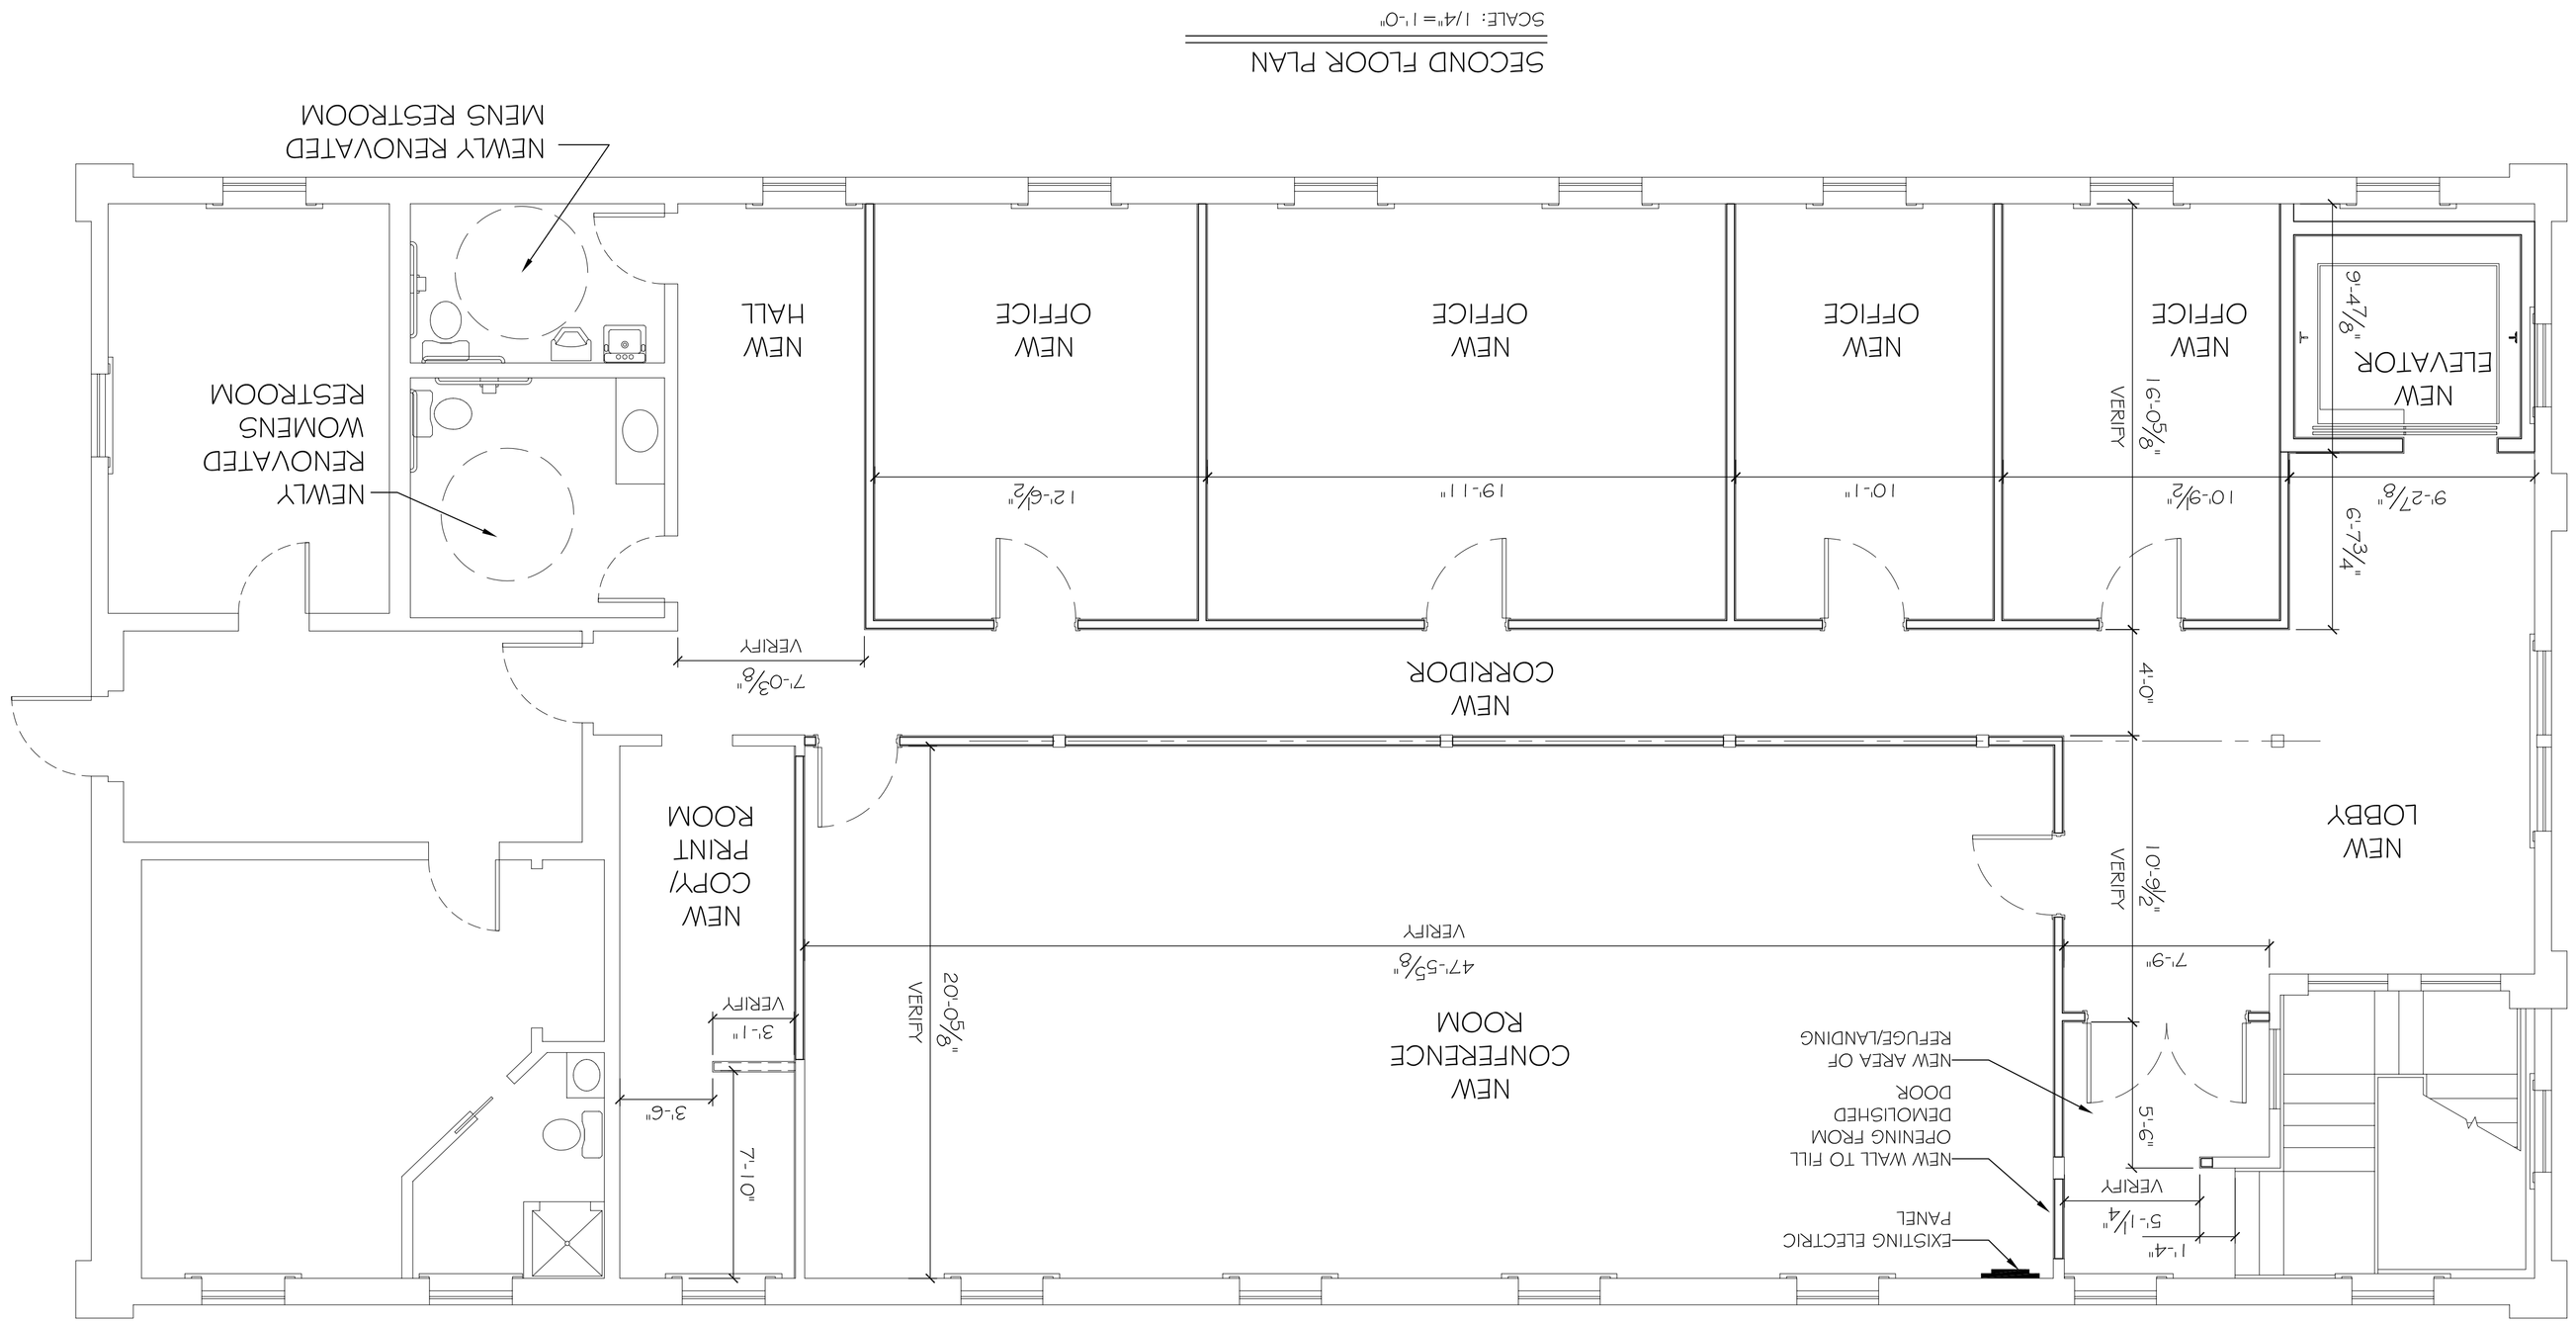

SHEET No: A-2

SECOND FLOOR PLAN

REVISIONS

#	DESCRIPTION	DATE

CHAMBER OF COMMERCE OFFICE RENOVATION

FRONT STREET
SLIDELL, LOUISIANA

JOB No:

DATE: 08-09-2013

DRAWN BY: JTL

CHECKED BY:

The above drawings and specifications, designs and arrangements represented hereby are and shall remain the property of Damon Engineering, and no part thereof shall be copied, disclosed to others, or used in connection with any work or project other than the specific project for which they have been prepared and developed without written consent of Damon Engineering. Visual contact with these drawings or specifications shall constitute conclusive evidence of acceptance of these restrictions.

DAMMON ENGINEERING, INC.
Architects & Engineers

CHIEF ENGINEER: EMMETT DAMMON, P.E.
CHIEF ARCHITECT: ROBERT WILTSE
554 OLD SPANISH TRAIL
SLIDELL, LA 70458

dammonengineering.com
dammoneng@bellsouth.net
PHONE: 985-649-5832
FAX: 985-641-5950