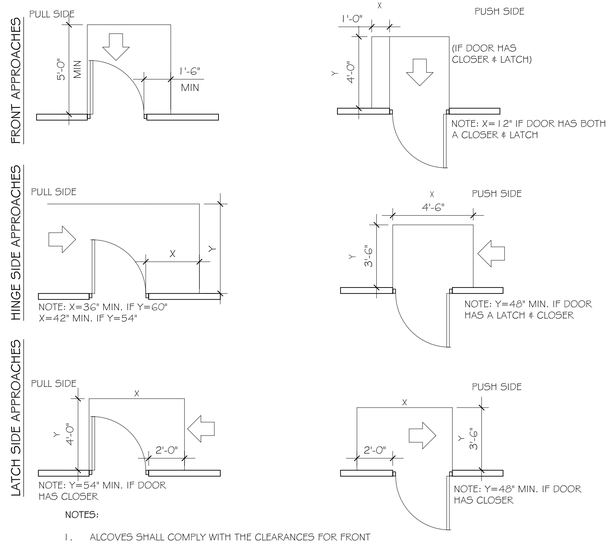

ADA DOORS

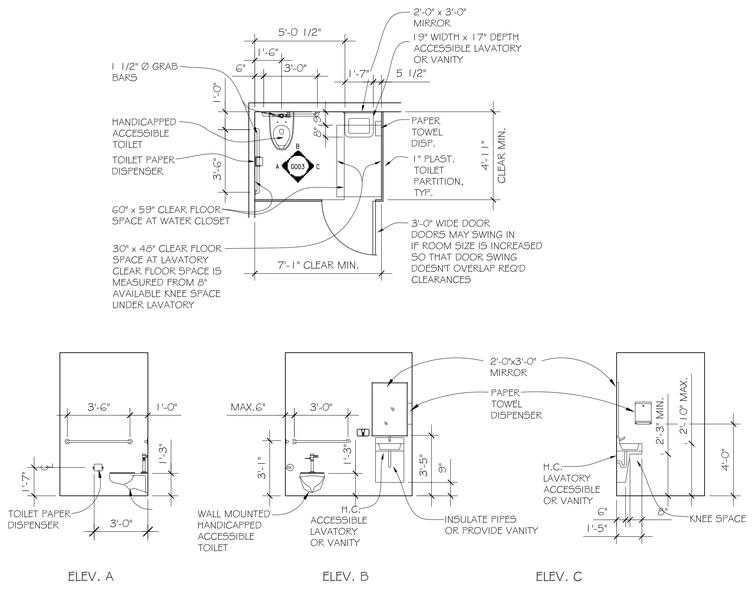

TYPICAL HCP BATHROOM

SCALE: 1/4 = 1'-0"

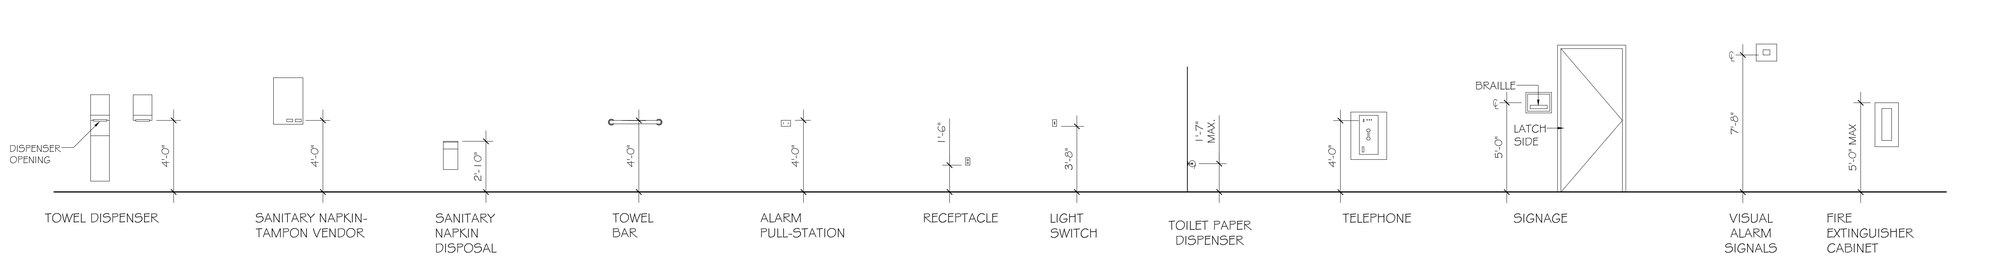

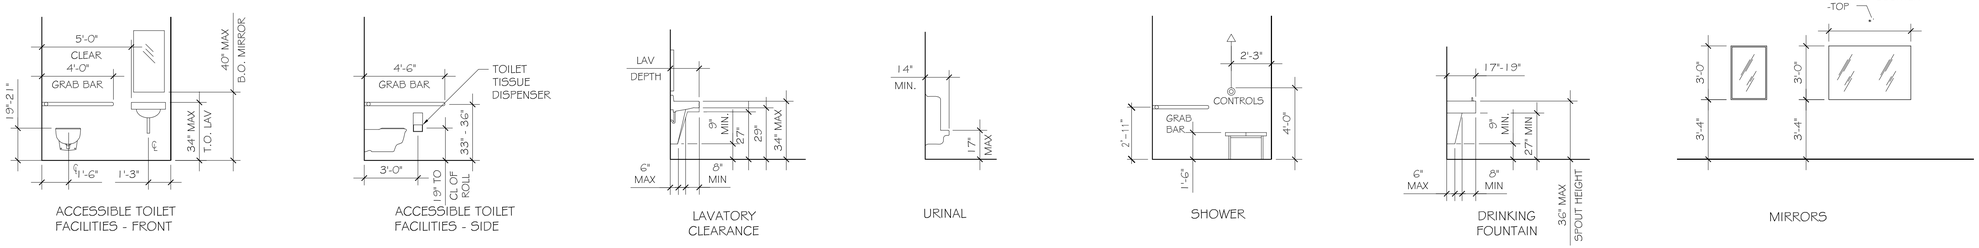

ADA MOUNTING HEIGHTS

DAMMON ENGINEERING, INC.
Architects & Engineers
dammoneng@aol.com
dammoneng.com
PHONE: 985-649-5632
FAX: 985-641-5950
CHIEF ENGINEER: EMMETT DAMMON, P.E.
CHIEF ARCHITECT: KEVIN KINCHEN, NCARB
534 ASHLEY HALL
SLIDELL, LA 70458

SLIDELL CHAMBER OF COMMERCE

1808 FRONT STREET
SLIDELL, LA

JOB No:	2164
DRAWN BY:	KJK
DATE:	10-14-2013
CHECKED BY:	KJK

The above drawings and specifications, designs and arrangements shown thereon are and shall remain the property of Dammon Engineering, Inc. and are not to be used in whole or part for any purpose whatsoever without written consent of Dammon Engineering, Inc. Visual contact with these drawings and specifications shall constitute conclusive evidence of acceptance of these restrictions.

REVISIONS

#	DESCRIPTION	DATE

ADA INFORMATION

SHEET No: 4 of 17

G3