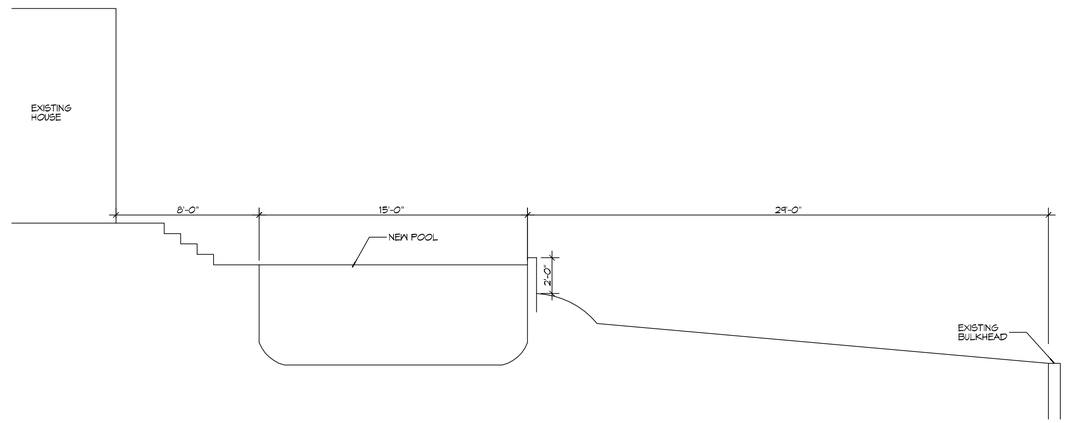

SECTION

SCALE: 1/4"=1'-0"

TYPICAL SECTION

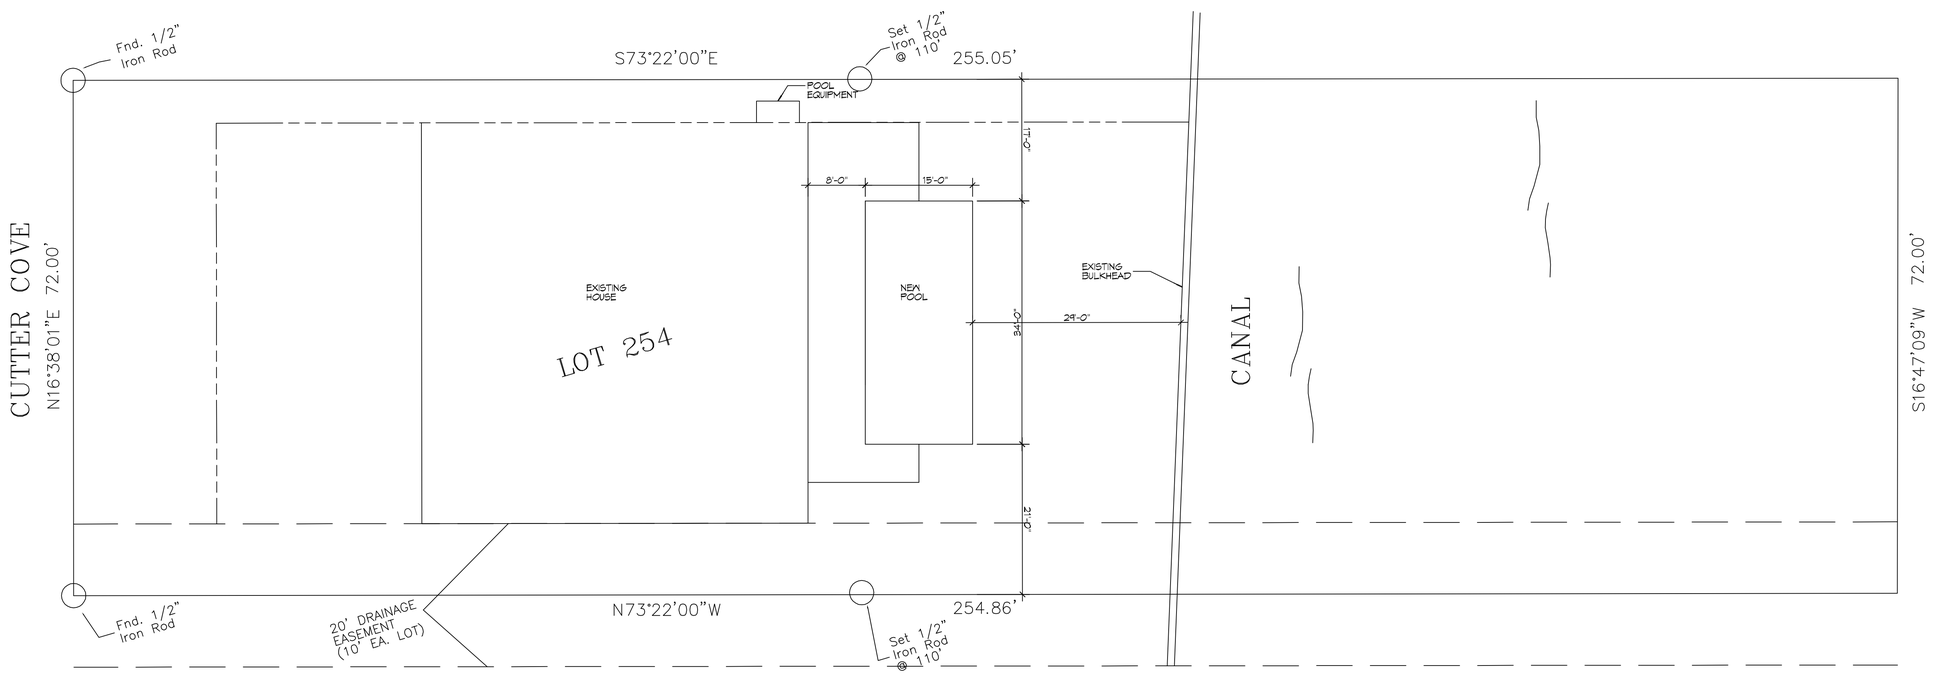

1 SITE PLAN

SCALE: 1"=10'-0"

POOL LAYOUT ONLY

DAMMON ENGINEERING, INC.
354 Old Spanish Trail
Slidell, LA 70458
PH: 985.649.5832
www.dammonengineering.com
info@dammonengineering.com
Fax: 985.641.5950

REVISIONS

DESCRIPTION	DATE

POOL LAYOUT

LORI & GREG SZYMKO

1234 CUTTER COVE
SLIDELL, LA 70458

JOB No:	2020
DATE:	04-28-2020
DRAWN BY:	CKD
CHECKED BY:	BAM

The client is the legal owner of the plans. Alterations and/or reproduction of these plans and data remains the property of Dammon Engineering, and no plans should ever be reproduced or altered without the express written consent of Dammon Engineering. Dammon Engineering, Inc. hereby consents only to the creation of one (1) set of reproducible prints for the client named on these plans for the purpose of construction of the project shown on these plans. Any other use or reproduction of these plans is prohibited without the express written consent of Dammon Engineering, Inc. Prints consisting of copies of original prints are not permitted. Dammon Engineering, Inc. hereby consents only to the creation of one (1) set of reproducible prints of any other plans, data, or documents prepared by Dammon Engineering, Inc. for the client named on these plans.

SHEET TITLE:
SITE PLAN WITH POOL AND RECREATION AREA

DRAWING NUMBER:

C101

SHEET No: 1 of 1

FILE NAME: J:*.Proj\Dmg Software 1234 Cutter Cove\Working Folder\C100 - site Plan.dwg PLOT DATE & TIME: Wednesday, April 29, 2020 9:09:23 AM