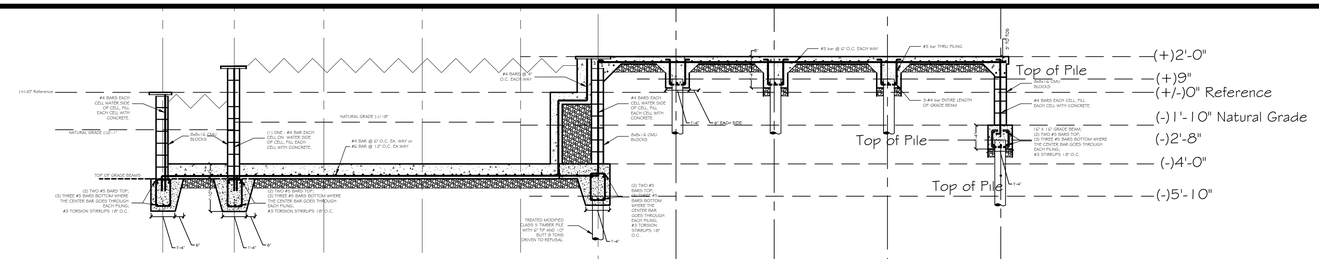

A POOL DETAIL
SCALE: 1/4" = 1'-0"

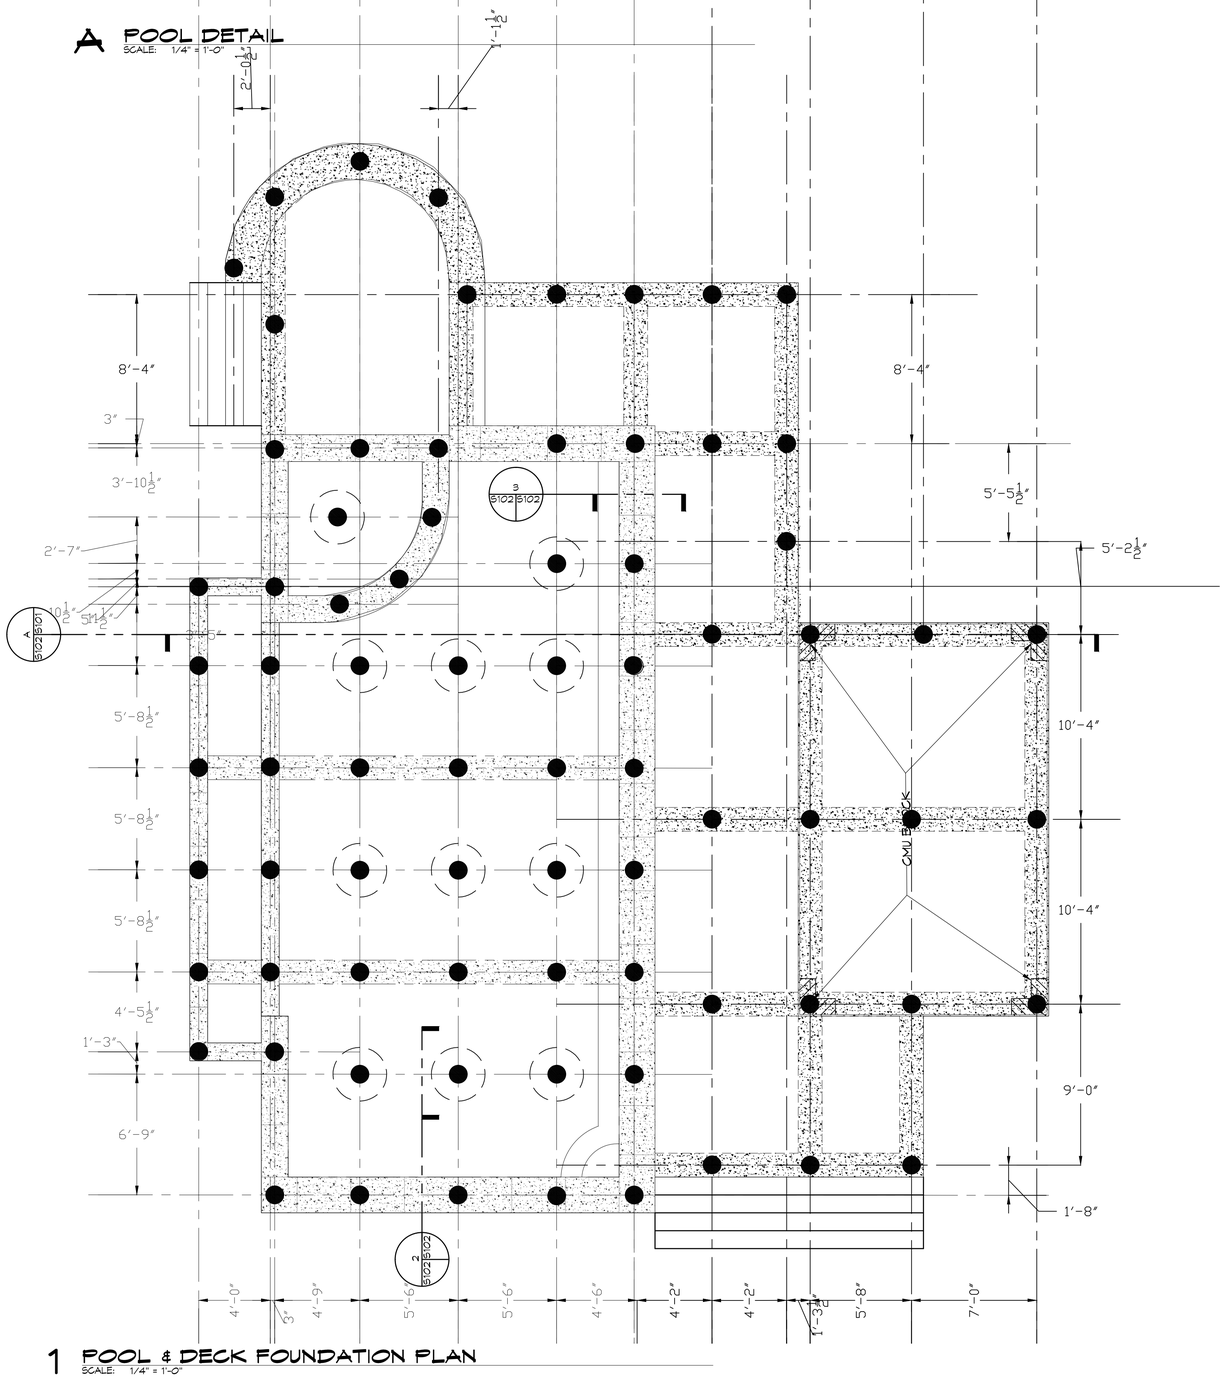

1 POOL & DECK FOUNDATION PLAN
SCALE: 1/4" = 1'-0"

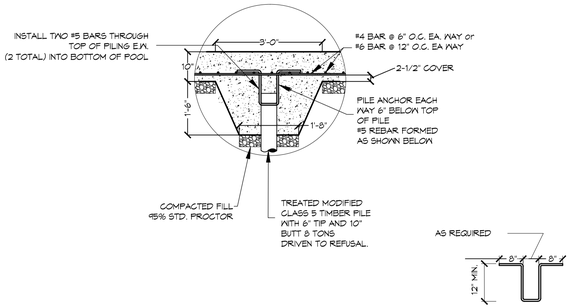

2 POOL INTERMEDIATE PILE DETAIL
SCALE: 1/2" = 1'-0"

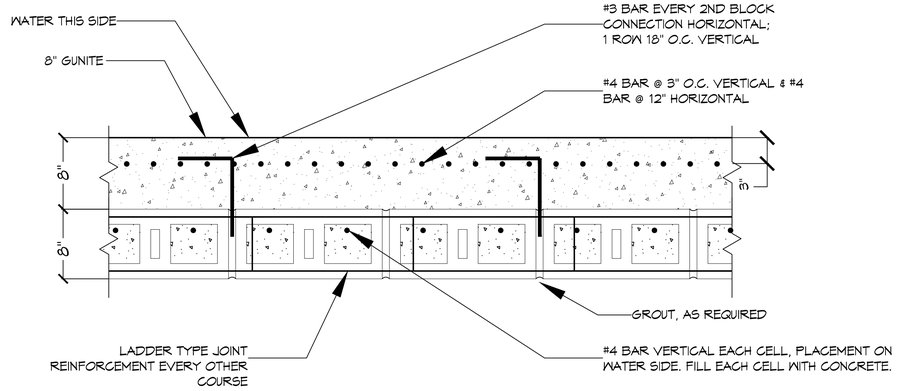

3 POOL WALL PLAN VIEW
SCALE: 1-1/2" = 1'-0"

DAMMON ENGINEERING, INC.
LOUISIANA & MISSISSIPPI
www.dammonengineering.com
info@dammonengineering.com
PH: 985.649.5832
Chief Engineer: Brian Mistich, PE
554 Old Covington Trail
Slidell, LA 70458

REVISIONS

#	DESCRIPTION	DATE

SEAL:
STATE OF LOUISIANA
BRIAN A. MISTICH
License No. 30187
4/24/2017
PROFESSIONAL ENGINEER

NEW POOL & PAVILION
Steve & Laura McKinney
Lot C-2, Square A, Phase 2
Rigolets Estates
St. Tammany Parish, LA

JOB No:	2306
DRAWN BY:	DPS
DATE:	February 20, 2017
CHECKED BY:	CKD

These drawings are and shall remain the property of Dammon Engineering and are not to be used in any way without the permission of Dammon Engineering. All rights reserved under the Federal Copyright Act. Dammon Engineering shall not be responsible for any modifications made to these drawings without the written consent of Dammon Engineering or for any reuse of the drawings for other projects or extensions of this project for which they have not prepared and acknowledged written consent of Dammon Engineering.

SHEET TITLE:
POOL AND DECK FOUNDATION PLAN

DRAWING NUMBER:
S102

SHEET No: 2 of 2