


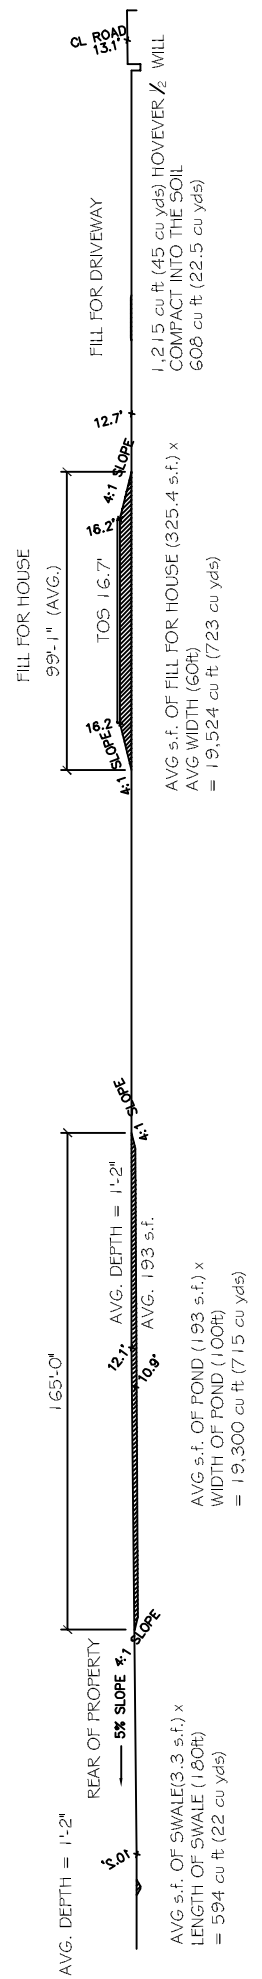


AVG. DEPTH = 1'-2"
AVG s.f. OF POND (107 s.f.) x
LENGTH OF POND (165ft)
= 17,655 cu ft (654 cu yds)

# LOT Q HOME ESTATES ACRES
# ST.TAMMANY PARISH

SITE LEGEND
PROPERTY LINE
MINIMUM

| | |
|---|---|
| DRIVEWAY | 1,215 |
| RESIDENCE | 19,524 |
| FILL MITIGATION | 19,300 |
| SWALE | 594 |
| AMOUNT REMAIN | +2033 CU FT |

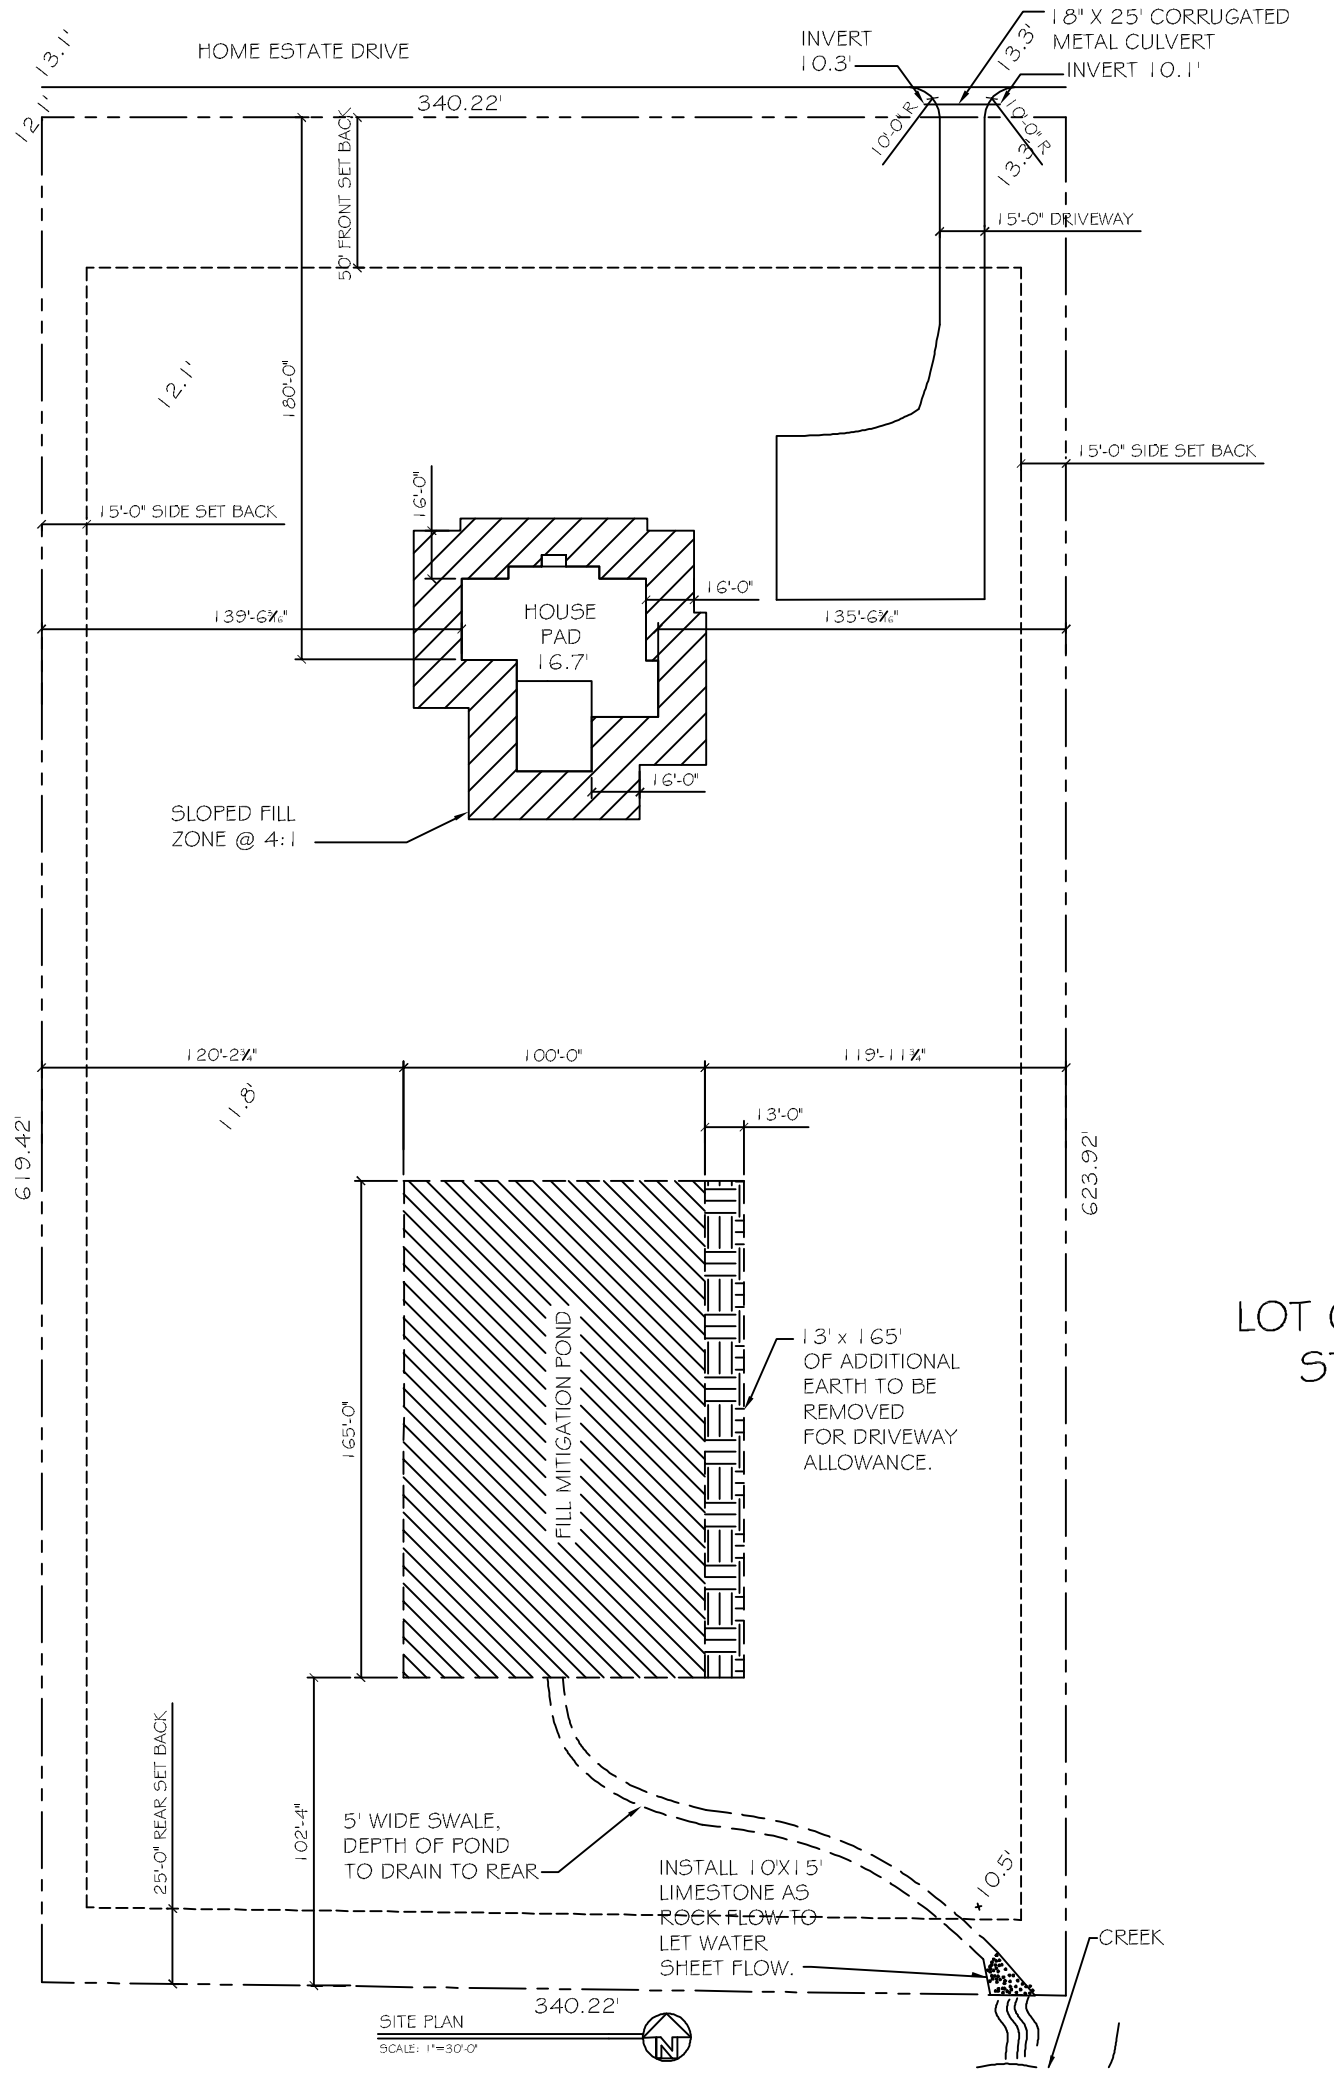
DAMMON ENGINEERING, INC.
Architects & Engineers
dammoneng@bellsouth.net
PHONE: 985-649-5832
FAX: 985-641-5950
CHIEF ENGINEER: BRIAN WETICH, P.E.
CHIEF ARCHITECT: KEVIN KINCHEN
554 OLD SPANISH TRAIL
SLIDELL, LA 70458


| # | DESCRIPTION | DATE |
|---|---|---|
| | RELOCATED POND AND PAD | 10-16-14 |

REVISIONS

DUSTIN & RAVEN MAURER
35562 HOME ESTATE DRIVE
SLIDELL, LOUISIANA 70460

JOB No: 2214 | DATE: 10-03-2014
DRAWN BY: CKD | CHECKED BY: DPD


Dammon Engineering & Associates, APC, and all other firms of Dammon Group L.L.C. retain all rights to this drawing and design as an instrument of service. Any re-use without written consent is prohibited. Unless otherwise specified, Dammon Group L.L.C. shall not be responsible for any modifications made to this drawing and design after the initial issue date.


SITE PLAN

SHEET No: 01 OF 01

C1