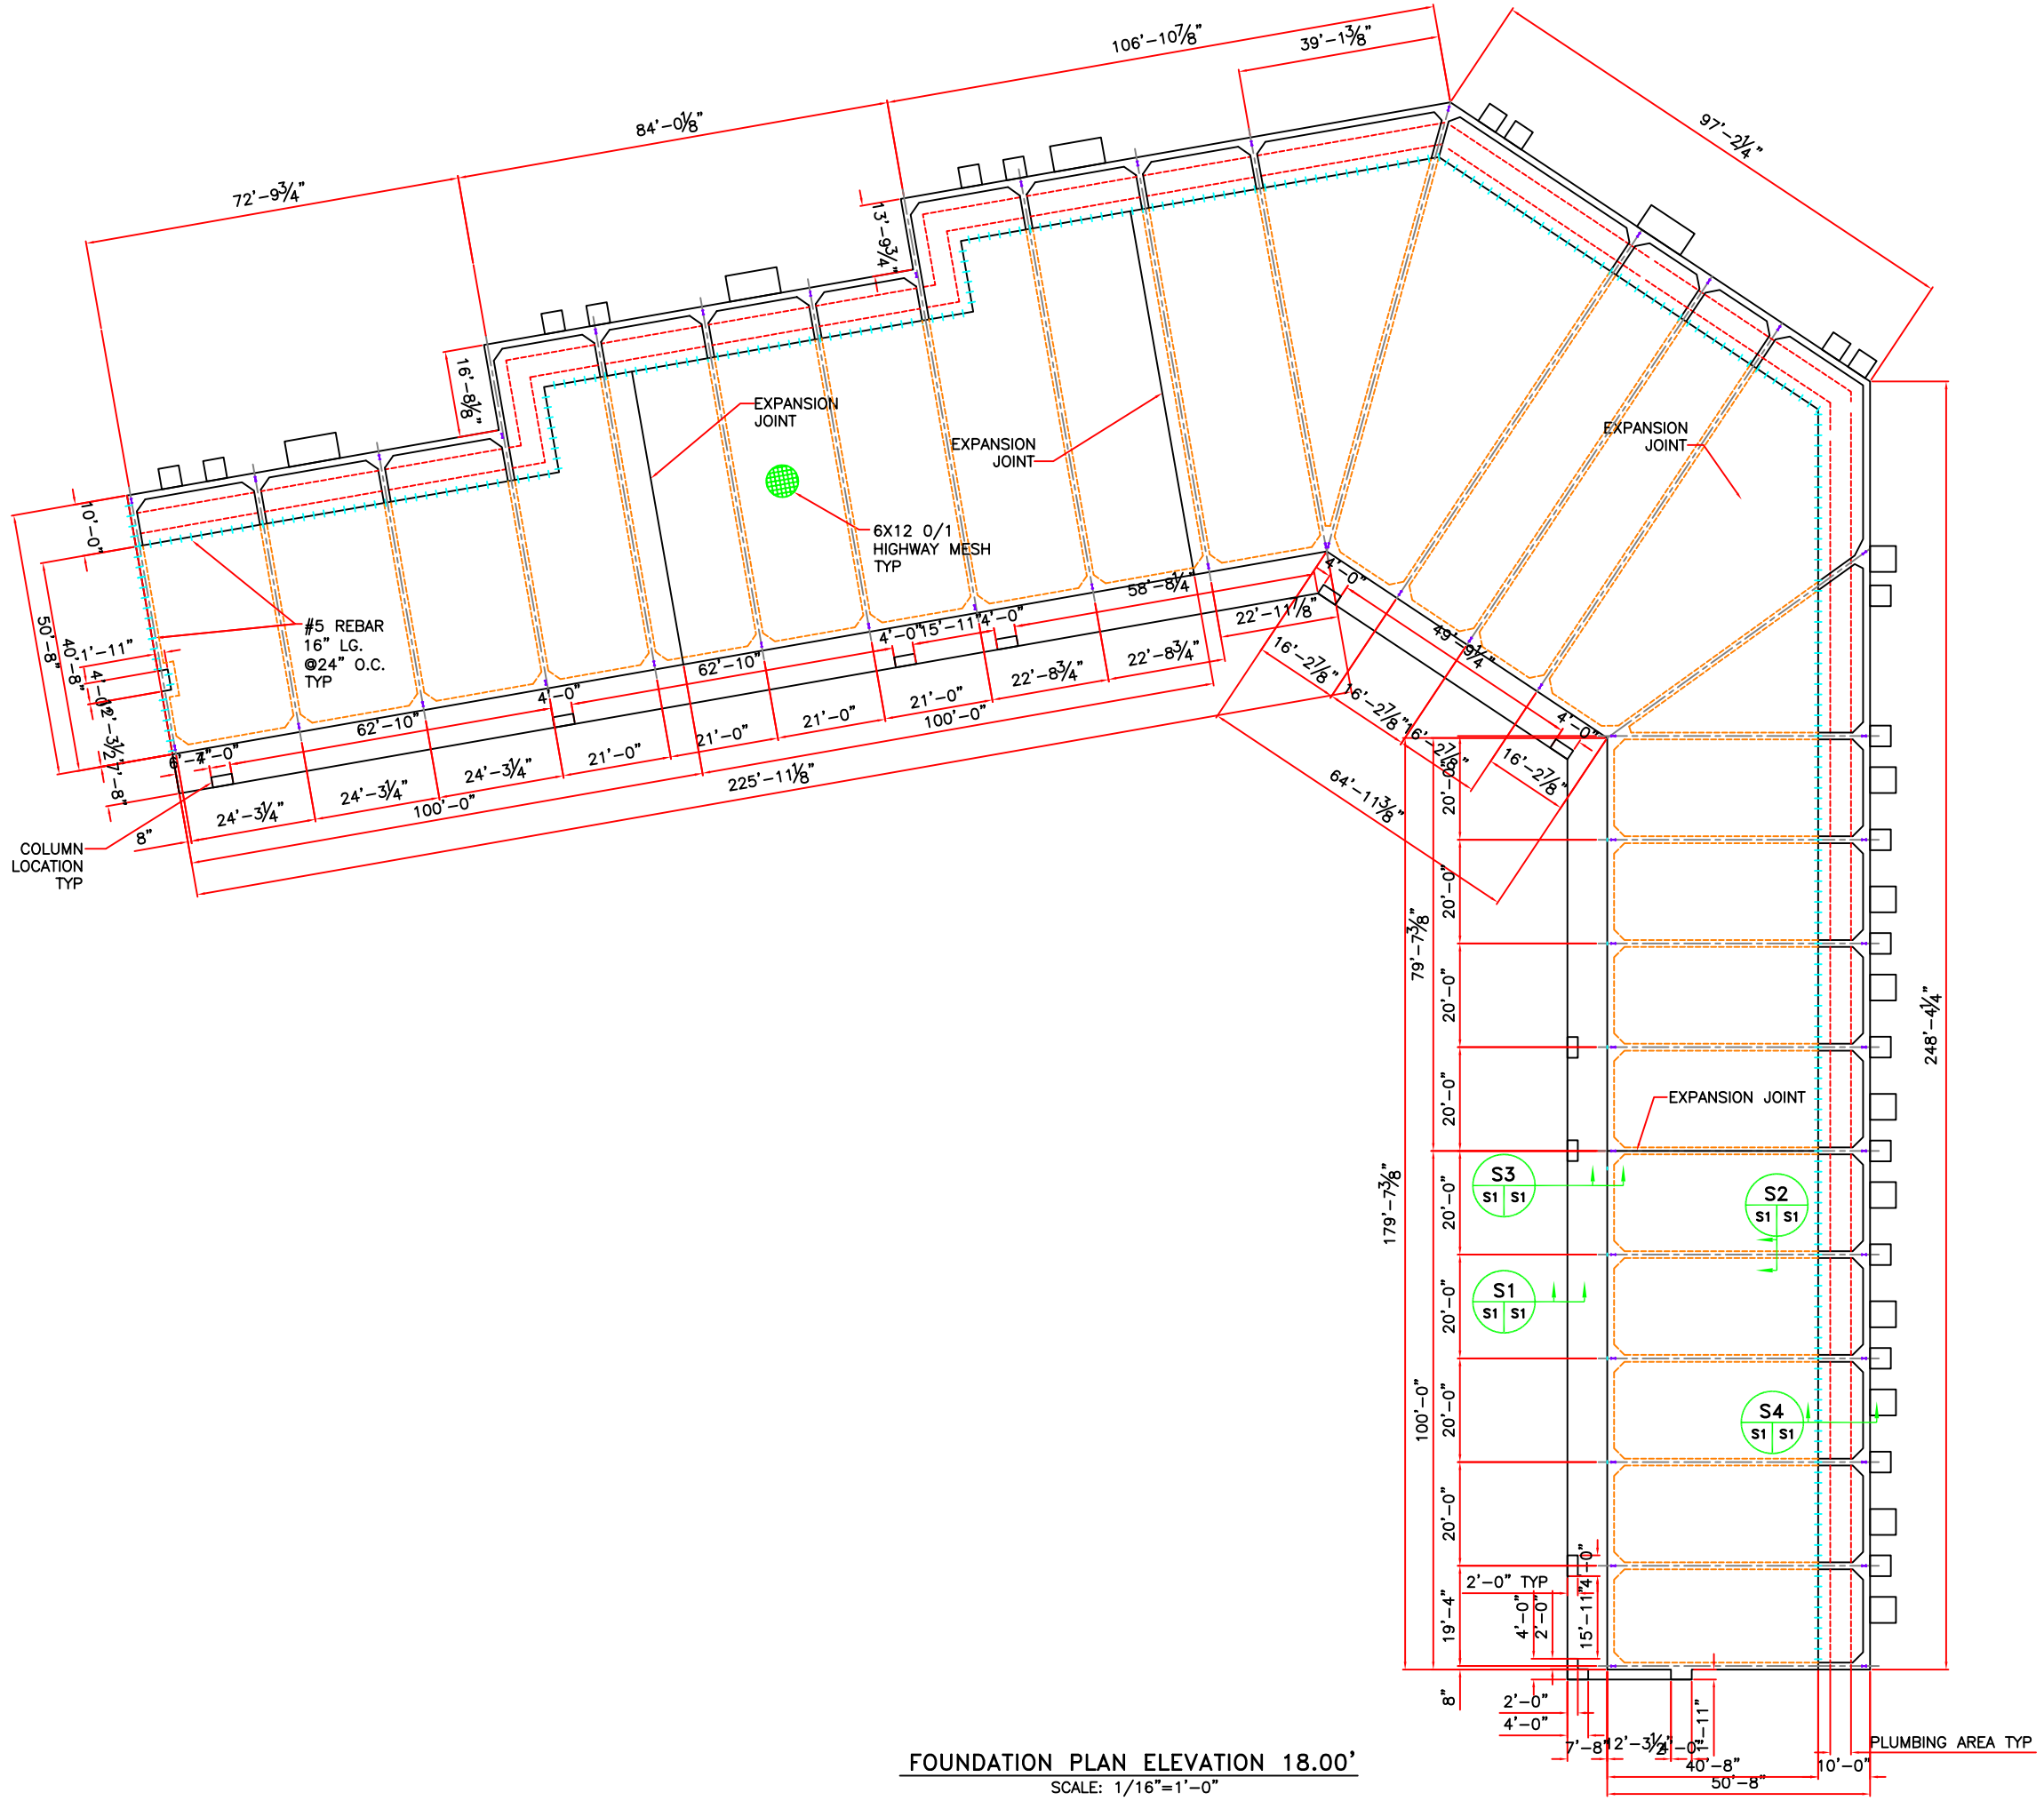

FOUNDATION PLAN ELEVATION 18.00'

SCALE: 1/16"=1'-0"