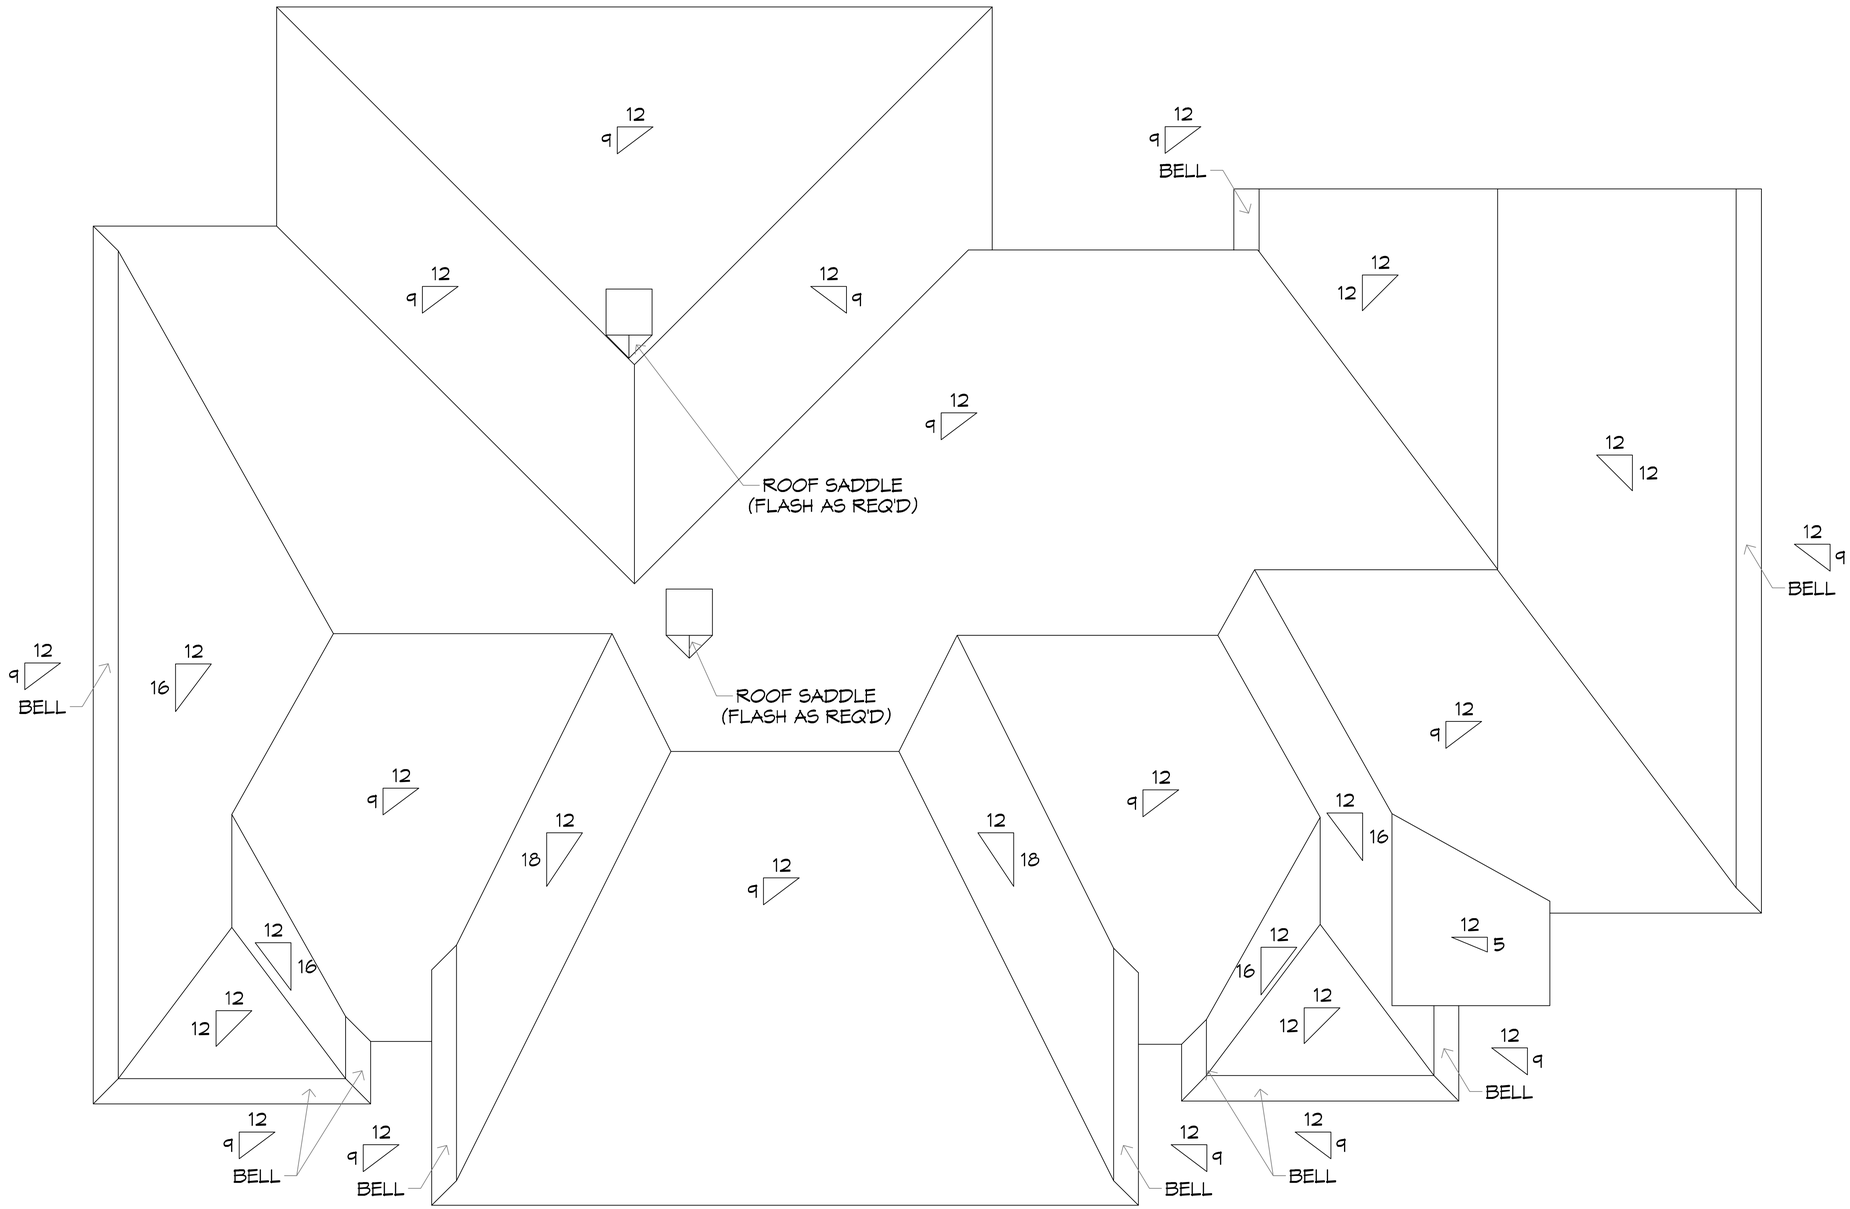

N

ROOF PLAN

SCALE: 1/4"=1'-0"

DAMMON ENGINEERING, INC.
LOUISIANA & MISSISSIPPI
www.dammoneningineering.com
info@dammoneningineering.com
PH: 985.649.5832

Chief Engineer: Brian Mistich, PE
554 Old Spanish Trail
Slidell, LA 70458

#	DESCRIPTION	DATE

REVISIONS

SEAL:

R:\Stamps\Brian La Stamp Professional.jpg

NEW RESIDENTIAL PROJECT

ALAN NOVAK

292 HIGHLAND BLUFF DR
SLIDELL, LA 70461

JOB No:	2019	DATE:	05-15-2019
DRAWN BY:	JASMA	CHECKED BY:	GKD

This drawing, as an instrument of service, is and shall remain the property of Dammon Engineering. The reproduction, alteration or use of this drawing for any purpose other than those authorized by Dammon Engineering, is forbidden. To request such use, write a letter to Dammon Engineering, 554 Old Spanish Trail, Slidell, LA 70458.

SHEET TITLE:
ROOF PLAN

DRAWING NUMBER:

A103

SHEET No: 7 of # 10

FILE NAME: J:_DESIGN\Alan Novak\Current drawings\A103 - ROOF.dwg PLOT DATE & TIME: Wednesday, May 15, 2019 2:41:43 PM