FILE NAME: J:\...RESIDENTIAL\Alan Novak\Current Drawings\A101 - MECHANICAL.dwg PLOT DATE & TIME: Wednesday, May 15, 2019 4:17:24 PM

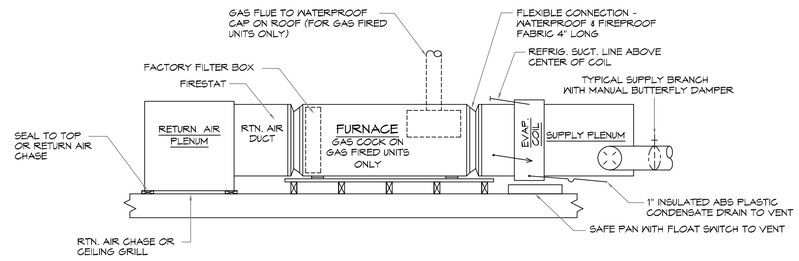

A M101|M101 MECHANICAL DETAIL
SCALE: N.T.S. HORIZONTAL TYPE

HVAC NOTES

HEATER: ELECTRIC
A/C UNIT "A" 3.5 TONS, 42,000 B.T.U. COOLING, 3.5 H.P.
RETURN AIR: 24" X 24" FILTER GRILLES
A/C UNIT "B" 4 TONS, 48,000 B.T.U. COOLING, 4 H.P.
RETURN AIR: 24" X 24" FILTER GRILLES

COMPRESSOR MOTOR W/ FRACTIONAL HP BLOWER MOTOR

REGISTERS: THREE WAY THROW - 10" X 6" OR 12" X 6" COIL DRAIN CONNECTED TO PLUMBING WITH 1.5" P-TRAP 4'-0" MIN. ATTIC SPACE AT UNIT PROVIDE SOLID CATWALK FROM DISP. S/WAY TO UNIT AND WATER HEATER.

PROVIDE GALV. METAL PAN AND CUTOFF UNDER UNIT AND W/H - DRAIN TO SEWER LINE.

* HVAC CONTRACTOR TO SIZE DUCTS AND BALANCE SYSTEM.
* HVAC CONTRACTOR TO VENT THE FOLLOWING: HEATER VENT LIGHTS IN MASTER BATH AND BATHS, STOVE HOOD IN KITCHEN.

NOTES

1. MECHANICAL SUBCONTRACTOR TO INSTALL HVAC SYSTEM, ACCORDING TO NATIONAL, STATE AND CITY CODE.
2. MECHANICAL SUBCONTRACTOR TO VERIFY HVAC DESIGN LOADS.
3. OWNER TO SELECT PLUMBING FIXTURES WITH CONTRACTOR.
4. DRAWINGS OF SYSTEM ARE SCHEMATIC AND SHOULD BE CONFIRMED BY SUBCONTRACTOR.
5. DUCTS AS SHOWN 26 GAUGE 6:1 INSULATE W/ 2" FIBERGLASS INSULATION.
   * MIN. DUCT SIZE 8" DIAMETER
   * MIN. DIFF. SIZE 10" DIAMETER WITH AIR VOLUME REG.
6. PLACE DAMPER CONTROLS IN ALL DUCT RUNS.
7. THERMOSTAT MIN. HONEYWELL. - WALL MOUNTED
8. MIN. CLEARANCE AT UNIT TO BE 4'-0".
9. PROVIDE 3/4" PLYWOOD, 24" MIN. WIDE CATWALK TO ALL MECHANICALS IN ATTIC. CATWALK - GREATER THAN 20' NEED 6' HEADROOM - MAX. 50' LENGTH. MAINTAIN PROPER CLEARANCE AT UNITS SERVICE AREA
10. CLEARANCE OF ALL HEAT PRODUCING APPLIANCES TO BE GREATER THAN 18" ABOVE OR 6" TO THE SIDE.
11. SEC. R315: CARBON MONOXIDE ALARMS - REQUIRED IN THE SMOKE ALARMS
12. A/C DRAIN TO 1-1/2" P-TRAP
13. PROVIDE 30" MIN. WIDE WORKING PLATFORM TO ACCESS SIDE OF HVAC. ATTIC DECKED WORK AREA MIN. 30" X 30".
14. HVAC SYSTEM SHALL COMPLY WITH SEC 72 NFPA: 101-1991.
15. HVL'S, VL'S, HV'S & GAS RANGE HOODS MUST VENT OUTSIDE. BATHROOM EXHAUST VENTS TO THE OUTSIDE OR PROVIDE MINIMUM 1.5 SQUARE FEET OPENABLE AREA.
16. DRYER MUST BE VENTED TO THE EXTERIOR OF THE RESIDENCE, IN COMPLIANCE WITH THE MECHANICAL CODE. DRYER VENT, LENGTH (MAX. LENGTH 25' - 5' FOR 90 DEGREE TURN - 2.5' FOR 45 DEGREE TURN OR PER MANUFACTURER) AND DISCHARGE LOCATION.

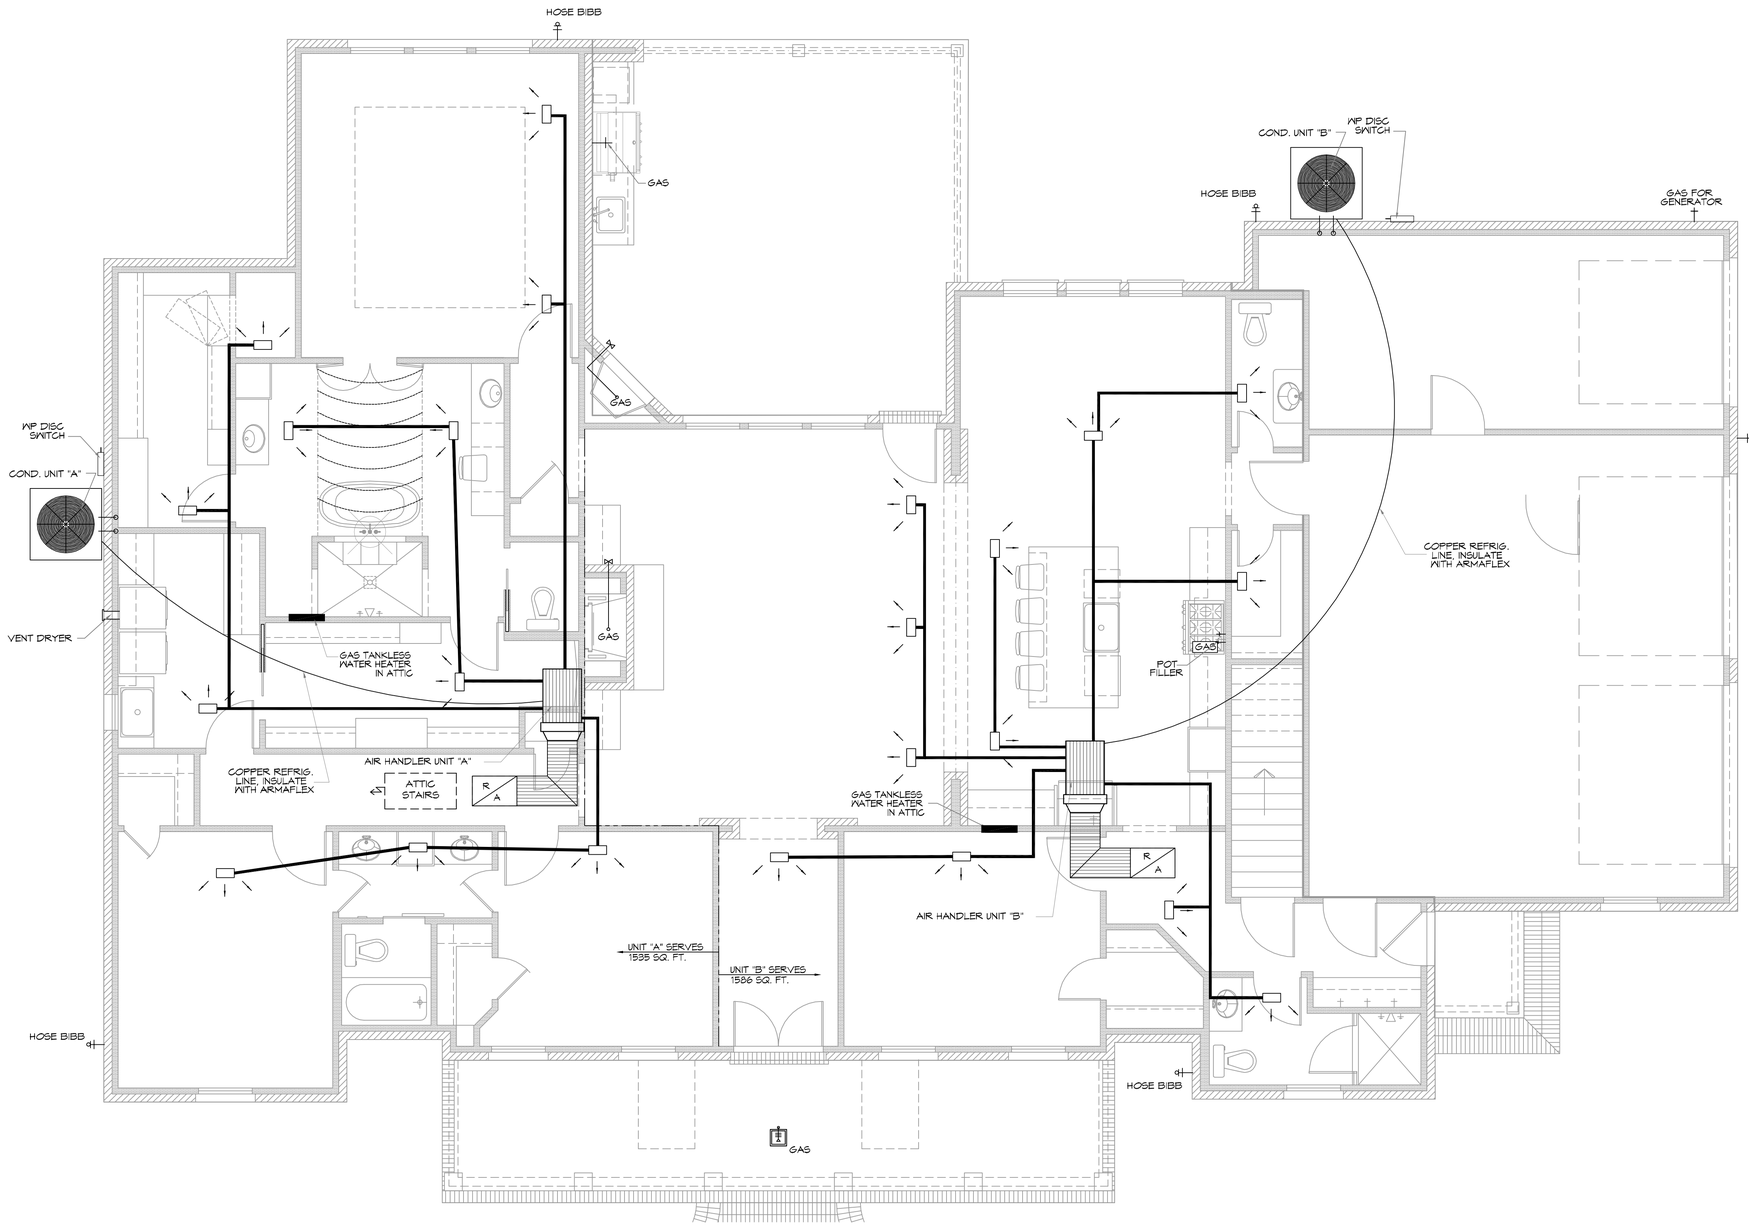

N 12 MECHANICAL SCHEMATIC
SCALE: 1/4"=1'-0"

DAMMON ENGINEERING, INC.
LOUISIANA & MISSISSIPPI
www.dammonengineering.com
info@dammonengineering.com
Ph: 985.649.5832
Chief Engineer: Brian Mistich, PE
554 Old Spanish Trail
Slidell, LA 70458

REVISIONS

#	DESCRIPTION	DATE

SEAL:

R:\Stamps\Brian La Stamp Professional.jpg

NEW RESIDENTIAL PROJECT
ALAN NOVAK
242 HIGHLAND BLUFF DR
SLIDELL, LA 70461

JOB No: 2014 DATE: 05-15-2019
DRAWN BY: JASMA CHECKED BY: CKD

The plans, drawings and specifications, original and other electronic files and all ideas, designs and arrangements indicated or represented thereby are and shall remain the property of the Architect whether the project for which they are prepared is executed or not. Visual contact with these plans and specifications shall constitute prima facie evidence of the acceptance of these restrictions. Reproduction, publication or use without written permission of the Architect is prohibited. Any unauthorized use will be at the sole risk of the user and without liability or legal exposure to the Architect. All common law, statutory and other reserved rights, including copyright, are hereby expressly reserved by the Architect.

SHEET TITLE:
MECHANICAL SCHEMATIC

DRAWING NUMBER:
M101

SHEET No: 9 of # 10