FILE NAME: J:_RESIDENTIAL\Alan Novak\Current drawings\5102-FRAMING Plan.dwg PLOT DATE & TIME: Wednesday, May 15, 2019 at 11:53 AM

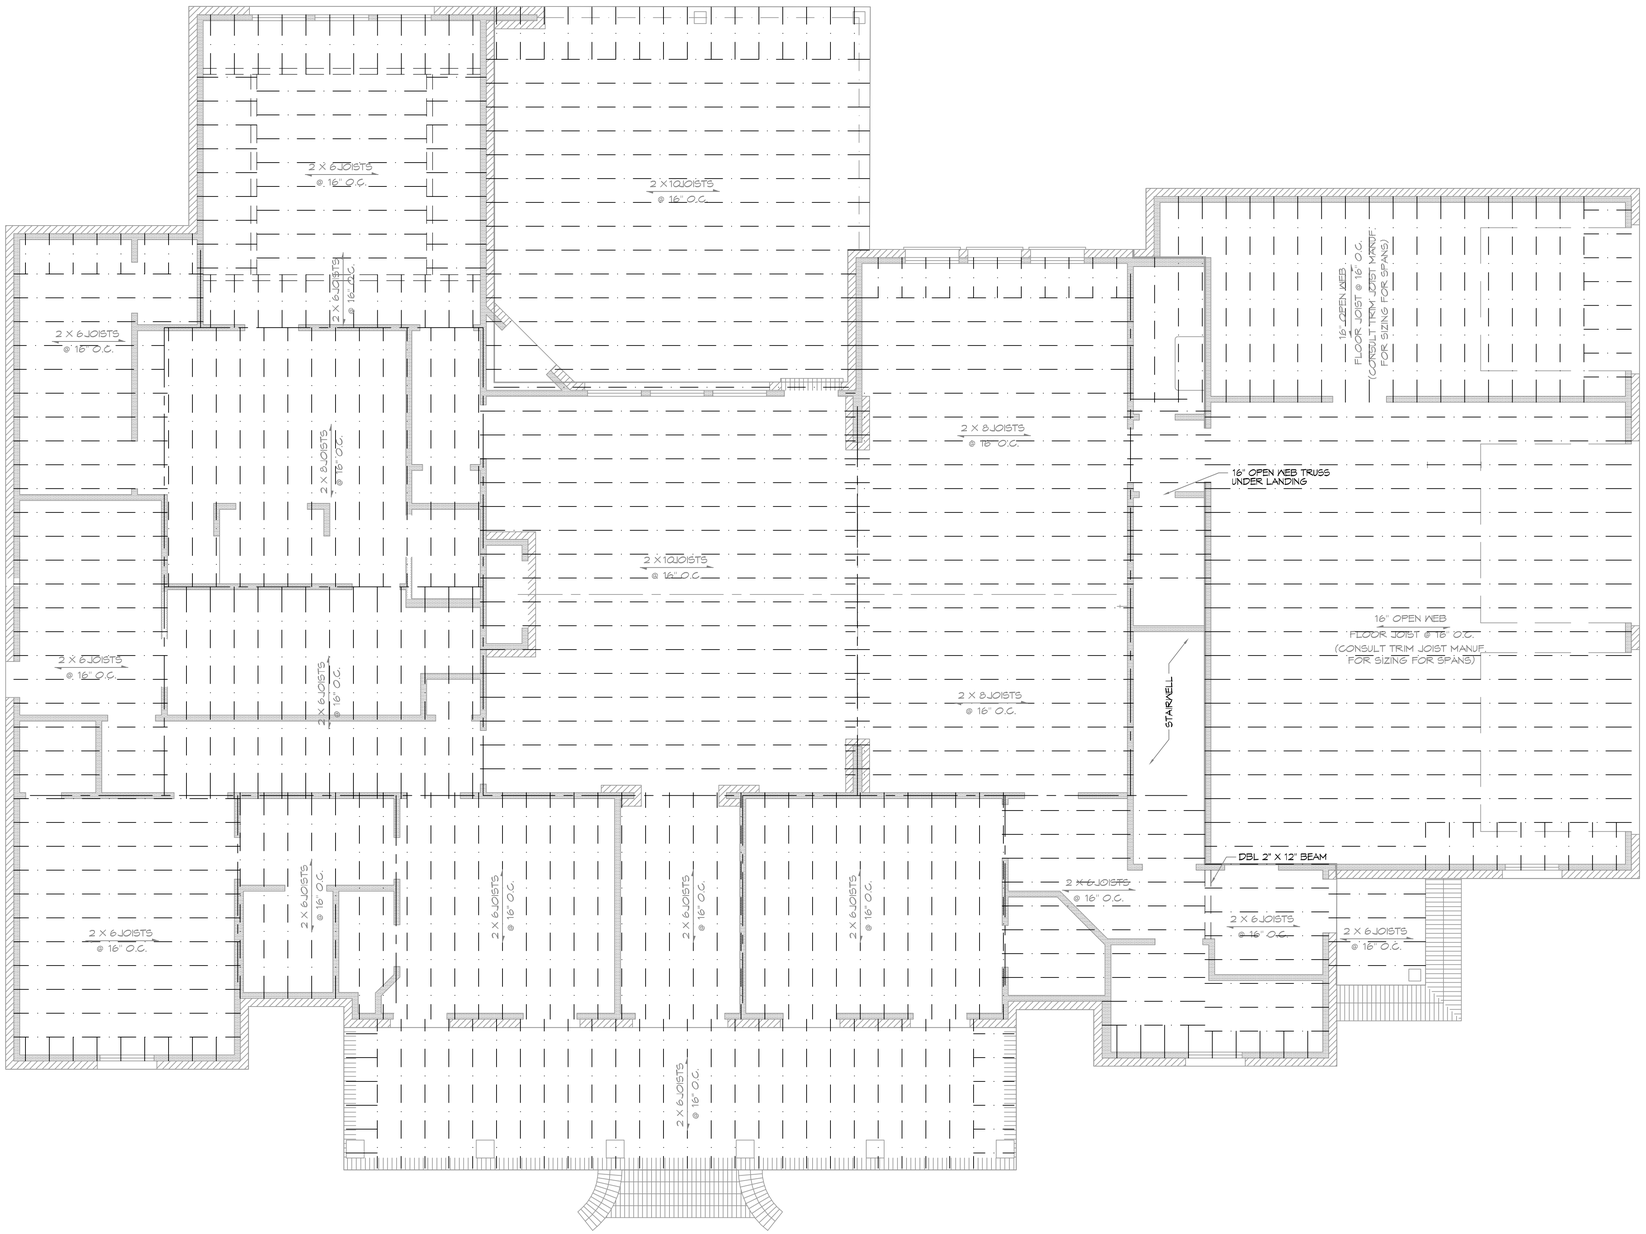

N

3 FRAMING PLAN
SCALE: 1/4"=1'-0"

INTERNATIONAL BLDG CODE NOTES

- ALL JOIST SPANS, HEADERS AND GIRDERS REVIEWED AS #2 SOUTHERN YELLOW PINE.
- ANY CHANGES IN THE SPECIES OR GRADE SHALL CONFORM TO THE APPROPRIATE SPAN TABLES, FLOOR JOIST CHAPTER 5, RAFTERS & CEILING JOIST CHAPTER 8, UNLESS NOTED ON THE CONSTRUCTION PLANS.
- ALL JOIST, BEAMS, HEADERS, HIPS, VALLEYS, AND PURLINS, SHALL BE SUPPORTED AND BRACED TO LOAD BEARING WALLS AS REQUIRED BY THE INTERNATIONAL RESIDENTIAL BUILDING CODE.
- ALL SHALL BE SIZED FOR SPAN AND FOR ALL LOADS THAT WILL BE APPLIED.

NOTE:
CEILING JOISTS SPANS ARE BASED ON 2015 INTERNATIONAL RESIDENTIAL CODE (I.R.C.) SOUTHERN YELLOW PINE #2 LUMBER SPANS

HEADER SIZES SHOULD BE BASED ON I.R.C. 2015 - TABLE R502.5

DESIGN AND LAYOUT OF TRIM JOISTS TO BE PROVIDED BY TRIM JOIST MANUFACTURER

NOTE: ALL LUMBER TO BE #2 SOUTHERN PINE

DAMMON ENGINEERING, INC.
LOUISIANA & MISSISSIPPI
www.dammonengineering.com
info@dammonengineering.com
PH: 985.649.5832
Chief Engineer: Brian Mistich, PE
554 Old Spanish Trail
Slidell, LA 70458

REVISIONS

#	DESCRIPTION	DATE

SEAL:

R:\Stamps\Brian La Stamp Professional.jpg

NEW RESIDENTIAL PROJECT
ALAN NOVAK
292 HIGHLAND BLUFF DR
SLIDELL, LA 70461

JOB No:	2019
DATE:	05-15-2019
DRAWN BY:	JASMA
CHECKED BY:	CKD

This drawing, as an instrument of service, is and shall remain the property of the engineer. The engineer shall retain all common law, statutory and other reserved rights, including the copyright thereto. No part of this drawing shall be copied, disclosed to others or used in connection with any work or project other than the specific project for which it has been prepared by the engineer without the engineer's prior written authorization. Visual contact with these drawings shall constitute prima facie evidence of the acceptance of these restrictions.

SHEET TITLE:
FRAMING PLAN

DRAWING NUMBER:
S102

SHEET No: 3 of # 10