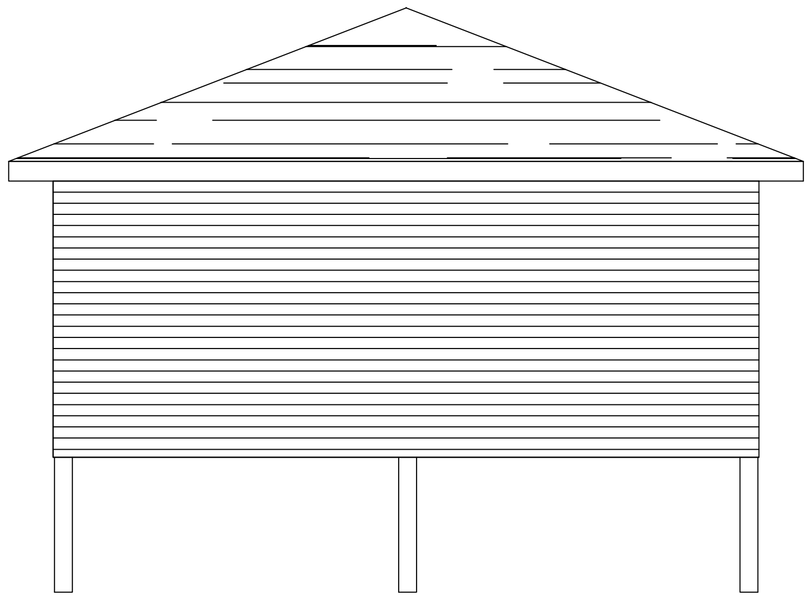

1 A102|A102 SIDE ELEVATION
SCALE: 1/4" = 1'-0"
ELEVATION

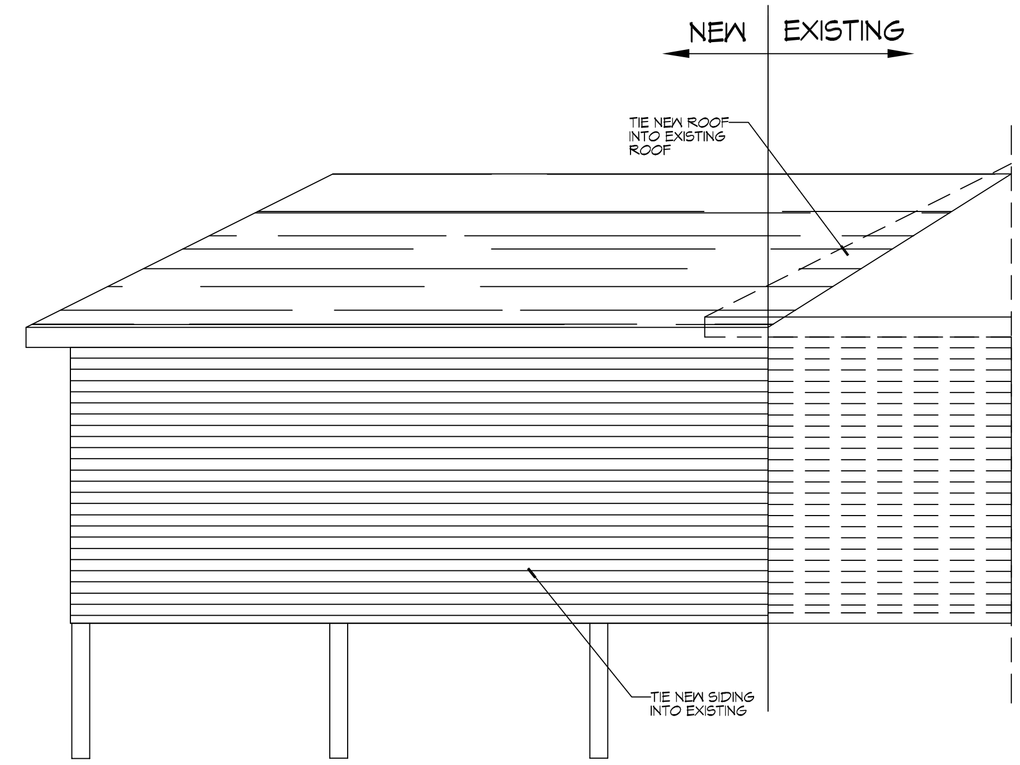

2 A102|A102 FRONT ELEVATION
SCALE: 1/4" = 1'-0"
ELEVATION

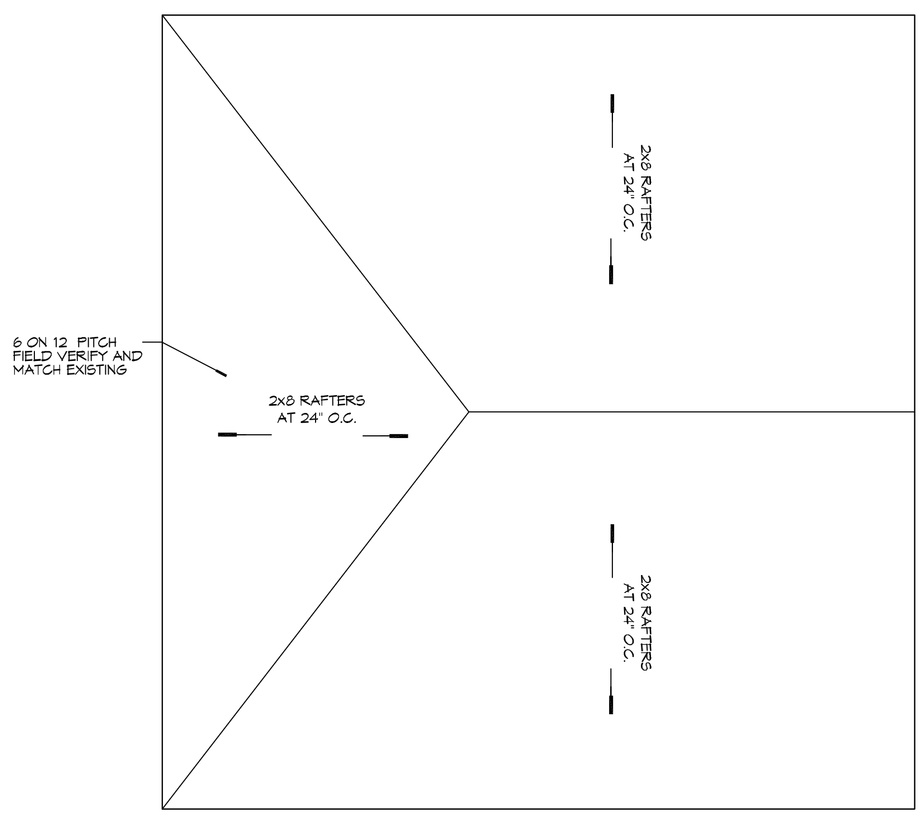

1 A102|A102 ROOF PLAN
SCALE: 1/4" = 1'-0"
ROOF PLAN

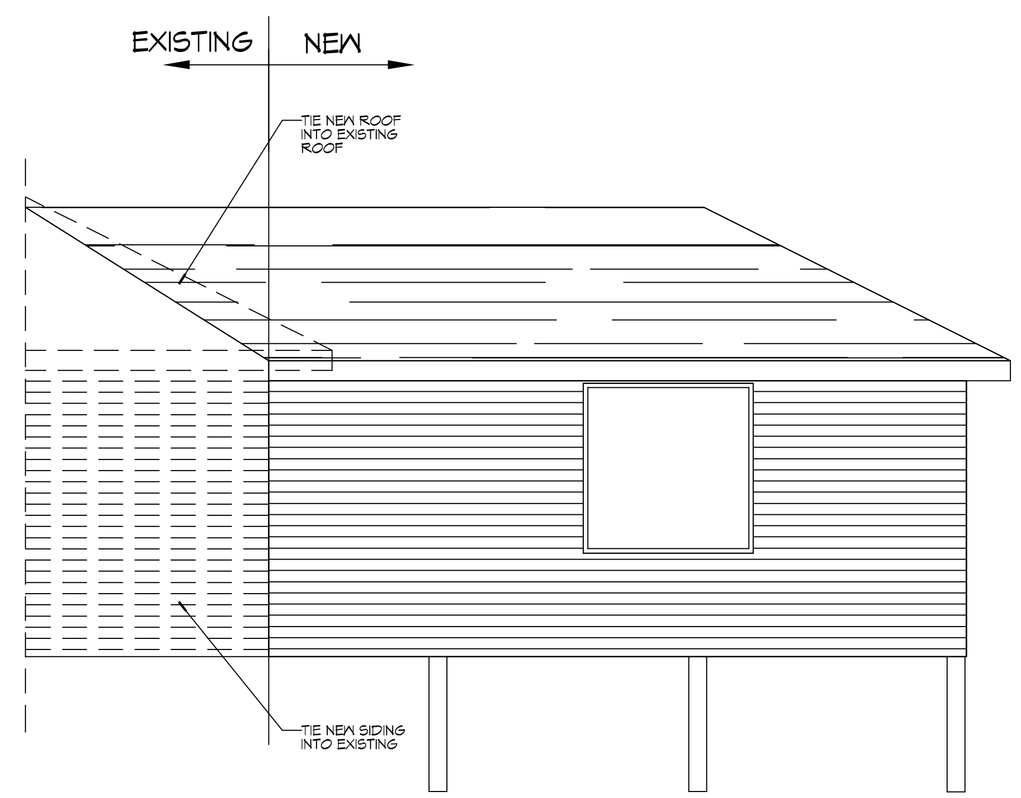

3 A102|A102 REAR ELEVATION
SCALE: 1/4" = 1'-0"
ELEVATION

DAMMON ENGINEERING, INC.
LOUISIANA & MISSISSIPPI
www.dammonengineering.com
info@dammonengineering.com
PH: 985.649.5832
Chief Engineer: Brian Mistich, PE
554 Old Spanish Trail
Slidell, LA 70458

#	DESCRIPTION	DATE

REVISIONS

STATE OF LOUISIANA
BRIAN A. MISTICH
License No. 30187
PROFESSIONAL ENGINEER

BATHROOM ADDITION
THE CLEMENTS
138 CHAMALE DRIVE
SLIDELL, LA. 70458

JOB No:	2018	DATE:	05-04-2018
DRAWN BY:	CKD	CHECKED BY:	BAM

This drawing is an instrument of service and is property of Dammon Engineering, Inc. and may not be used without our consent. Reproduction or alteration of this drawing without our consent is prohibited. Any alterations or changes to the original drawing, or any copies thereof, made by parties other than Dammon Engineering, Inc. shall be at the sole risk of the party making such changes, and Dammon Engineering, Inc. shall not be liable for any damages resulting from such changes.

SHEET TITLE:
ELEVATIONS

DRAWING NUMBER:
A102

SHEET No: 5 of # 5

FILE NAME: J:_DESIGNS\Brian Clement Chamale\Clement drawings\A102 - elevations.dwg PLOT DATE & TIME: Wednesday, May 9, 2018 8:51:42 AM