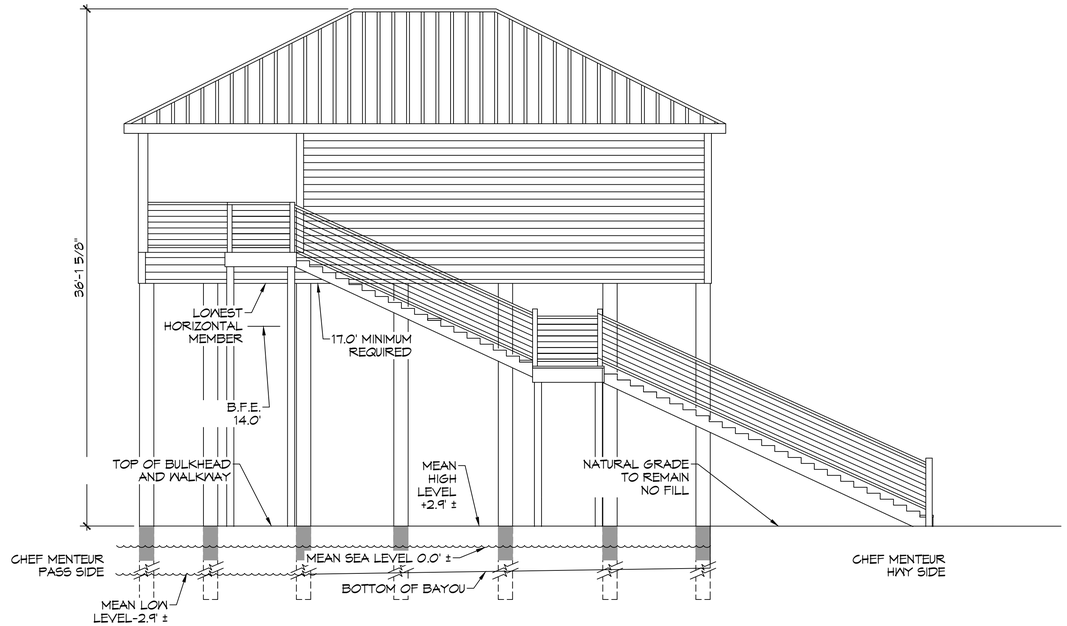

A
C101 | C102

PROPOSED CROSS SECTION

SCALE: 1" = 5' - 0"

GRAPHIC SCALE

(IN FEET)
1 INCH = 1 FEET

DAMMON ENGINEERING, INC.
LOUISIANA & MISSISSIPPI

Chief Engineer: Brian Mistich, PE
5540 Highway Tract
Slidell, LA 70458

www.dammonengineering.com
info@dammonengineering.com
PH: 985.649.5832

REVISIONS

#	DESCRIPTION	DATE

SEAL:

STATE OF LOUISIANA
BRIAN A. MISTICH
License No. 30187
PROFESSIONAL ENGINEER

BOAT HOUSE PLAN

ALBERT CUTITTO

LOT 16
2178 1 CHEF MENTEUR HWY
NEW ORLEANS, LOUISIANA 70129

JOB No: 2024 | DATE: 05-02-2024
DRAWN BY: CSD | CHECKED BY: BAM

The drawings, specifications and other documents, including those on electronic media, prepared by Dammon Engineering, Inc. are instruments of service for use solely with respect to this project. All reproductions of these documents, in whole or in part, are prohibited without the express written consent of Dammon Engineering, Inc. Dammon Engineering, Inc. shall not be responsible for any modifications made to these documents by others who have been prepared and distributed without written consent of Dammon Engineering, Inc. Dammon Engineering, Inc. shall not be responsible for any use of these documents on any other project by others who have been prepared and distributed without written consent of Dammon Engineering, Inc.

SHEET TITLE:
PROPOSED SECTION OF SITE PLAN

DRAWING NUMBER:
C102

SHEET No: 2 of 13

FILE NAME: J:_RESIDENTIAL\Cindy Cutitto 2178 1 Chef Hwy\Current Drawings\C102 - Site Plan Sections.dwg PLOT DATE & TIME: Thursday, May 9, 2024 11:12:28 AM