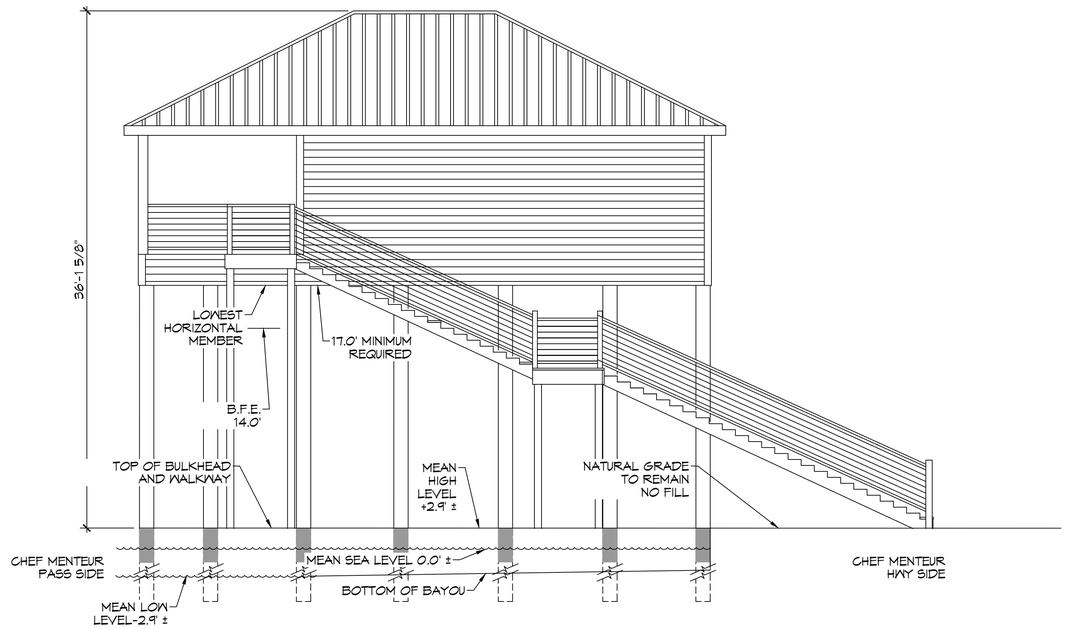

A C101 | C102

PROPOSED CROSS SECTION

SCALE: 1" = 5' - 0"

GRAPHIC SCALE

(IN FEET)
1 INCH = 1 FEET

DAMMON ENGINEERING, INC.
LOUISIANA & MISSISSIPPI

Chief Engineer: Brian Mistich, PE
5540 Lodoen Trail
Slidell, LA 70458

www.dammonengineering.com
info@dammonengineering.com
PH: 985.649.5832

#	DESCRIPTION	DATE

REVISIONS

SEAL:

STATE OF LOUISIANA
BRIAN A. MISTICH
License No. 30187
PROFESSIONAL ENGINEER

BOAT HOUSE PLAN

ALBERT CUTITTO

LOT 16
21781 CHEF MENTEUR HWY
NEW ORLEANS, LOUISIANA 70129

JOB No: 2024 | DATE: 05-02-2024
DRAWN BY: CSD | CHECKED BY: BAM

The drawings, specifications and other documents, including but not limited to, plans and specifications, prepared by Dammon Engineering, Inc. (the "Instruments of Service") are the property of Dammon Engineering, Inc. (the "Engineer") and are copyrighted. The Instruments of Service are not to be used by any other person or entity for any purpose other than the original project for which they have been prepared and developed without written consent of the Engineer. Any use of the Instruments of Service for any purpose other than the original project, or by others, is prohibited without the express written consent of the Engineer.

SHEET TITLE:
PROPOSED SECTION OF SITE PLAN

DRAWING NUMBER:

C102

SHEET No: 2 of 13

FILE NAME: J:_RESIDENTIAL\Lincoln Collins 21781 Chef Hwy\Current Drawings\C102 - Site Plan Sections.dwg PLOT DATE & TIME: Monday, May 13, 2024 1:39:45 PM