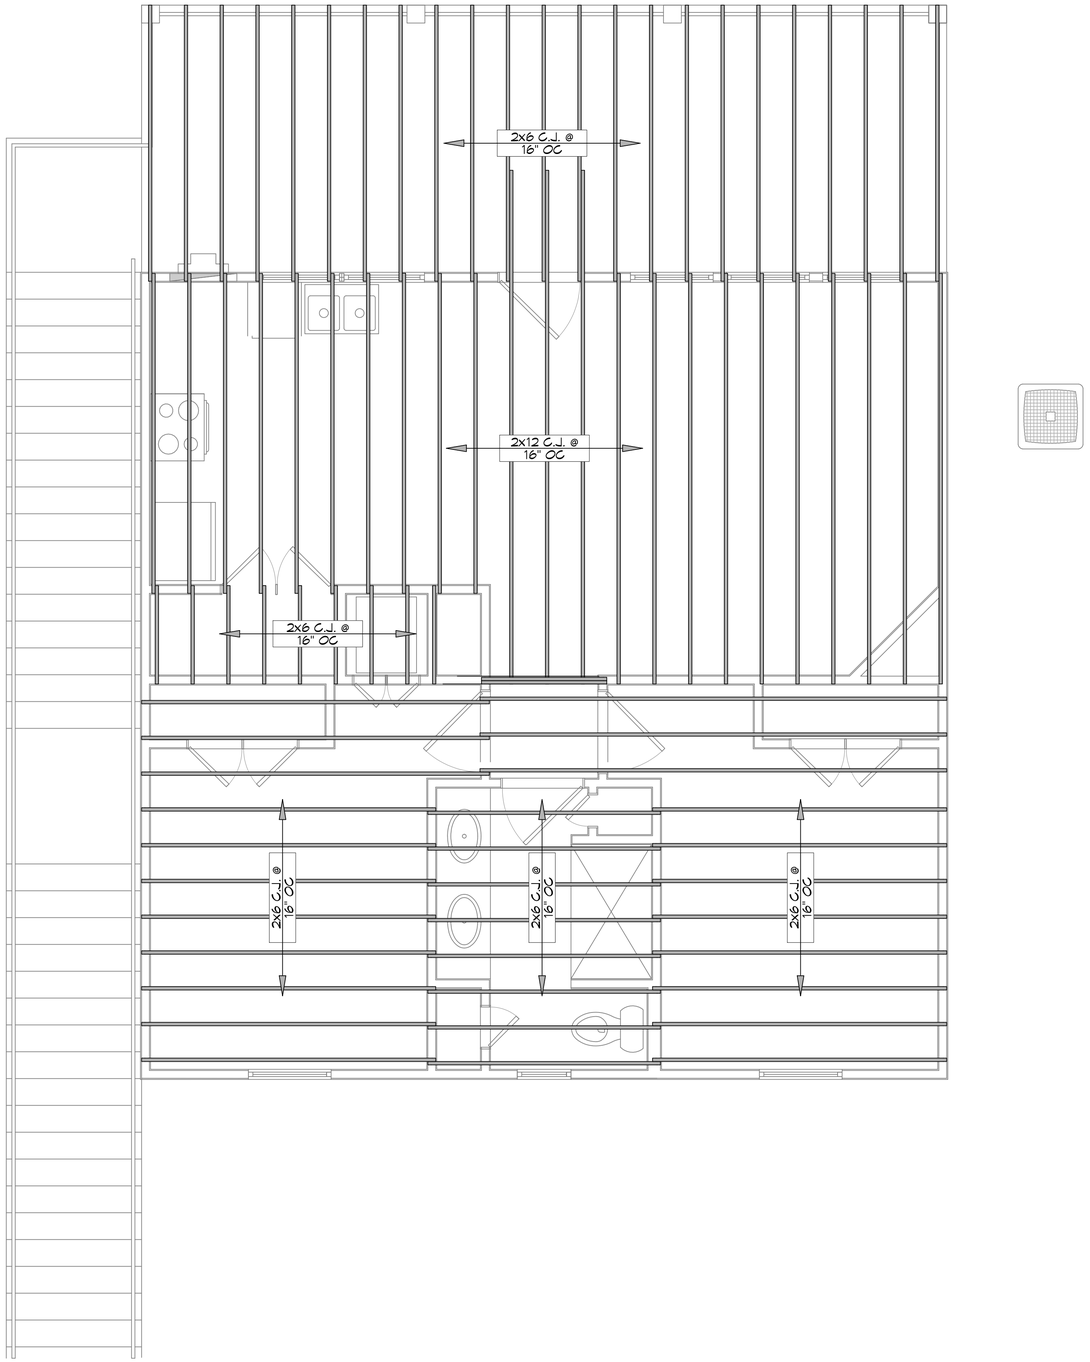

6 CEILING JOIST PLAN
SCALE: 3/8"= 1'-0"

DAMMON ENGINEERING, INC.
LOUISIANA & MISSISSIPPI
www.dammonengineering.com
info@dammonengineering.com
PH: 985.649.5832

Chief Engineer: Brian Mistich, PE
504 Second Street
Slidell, LA 70458

#	DESCRIPTION	DATE

REVISIONS

SEAL:
STATE OF LOUISIANA
BRIAN A. MISTICH
License No. 30187
PROFESSIONAL ENGINEER

BOAT HOUSE PLAN

ALBERT CUTITTO

LOT 16
21751 CHEF MENTEUR HWY
NEW ORLEANS, LOUISIANA 70129

JOB No:	2024	DATE:	09-02-2024
DRAWN BY:	GKD	CHECKED BY:	BAM

These plans remain the property of Dammon Engineering, and shall not be used for any other purpose than that for which they have been prepared and delivered, and shall not be copied or reproduced without written consent of Dammon Engineering, which has been not given or implied to the original purchaser for the specific project for which they have been prepared and delivered without written consent of Dammon Engineering.

SHEET TITLE:
CEILING JOIST PLAN

DRAWING NUMBER:
S104

SHEET No: 6 of 13

FILE NAME: J:\- RESIDENTIAL\Cindy Cutitto 21751 Chef Hwy\Current Drawings\S104 - Ceiling Joist Plan.dwg PLOT DATE & TIME: Monday, May 13, 2024 14:14:53 PM