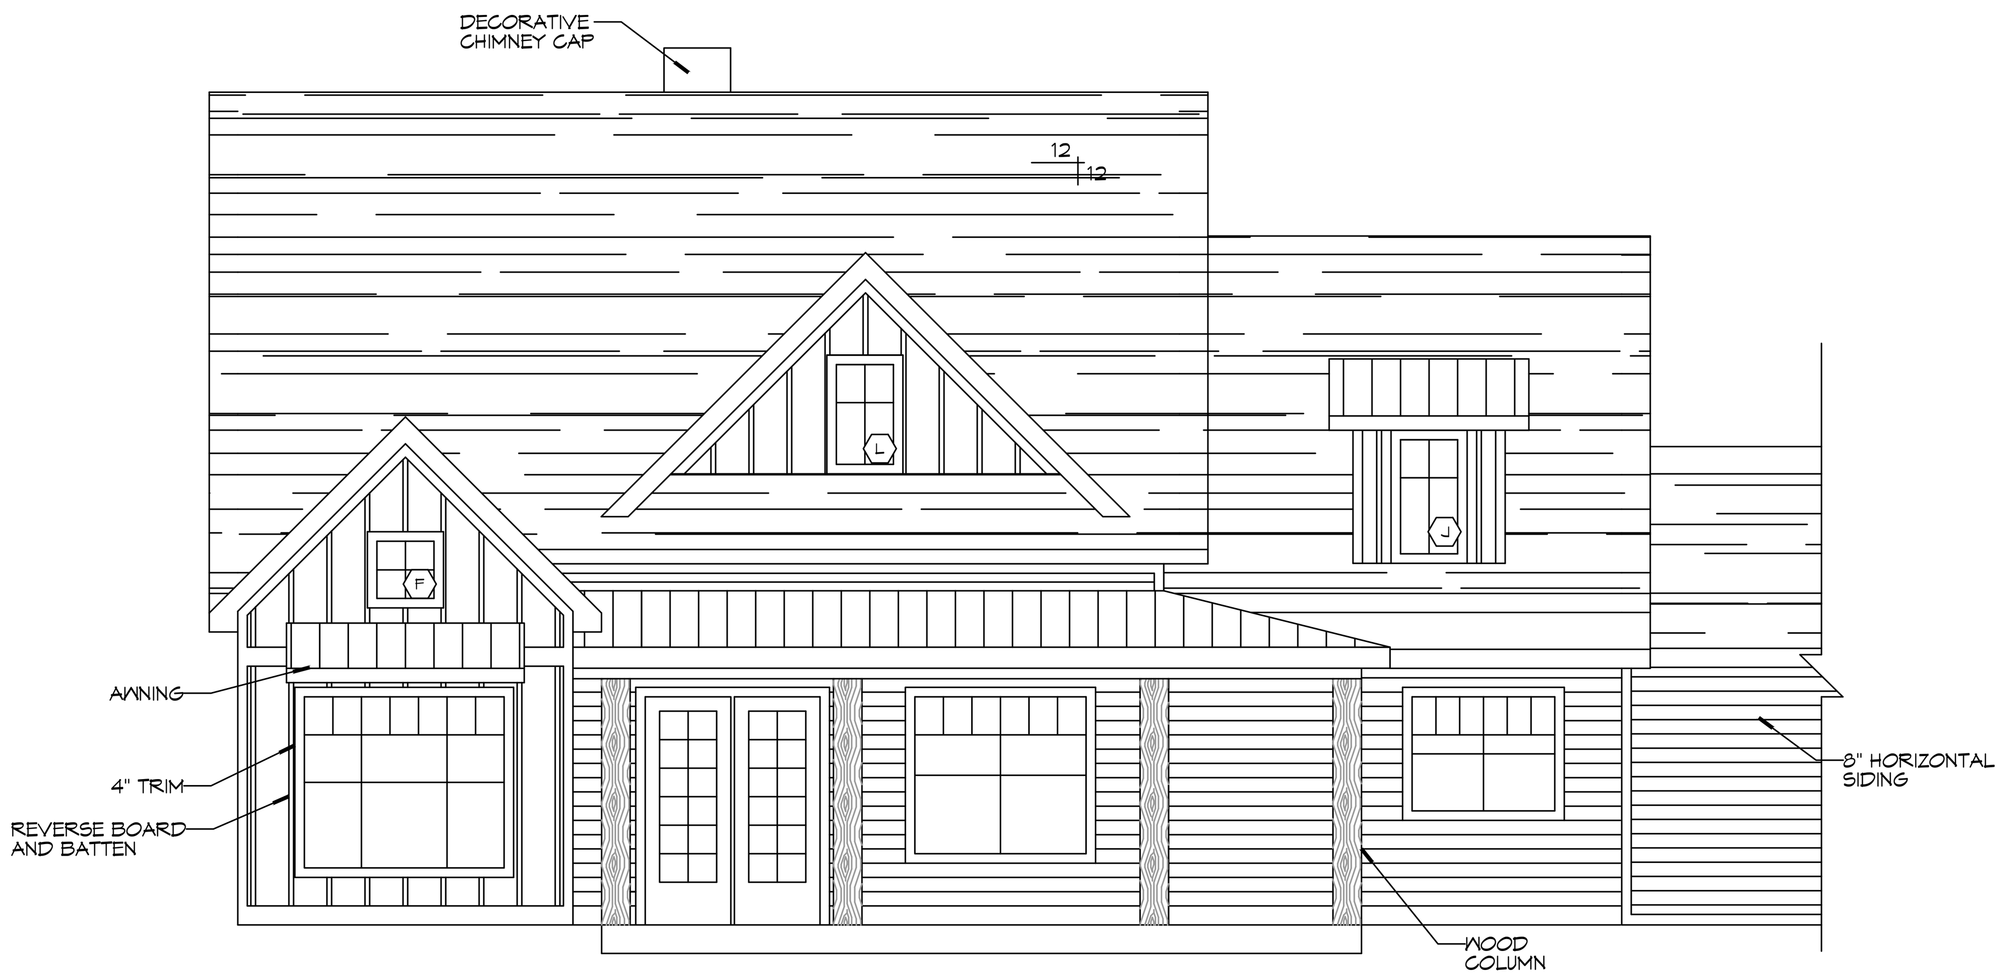

4 FRONT ELEVATION
SCALE: 3/16"=1'-0"

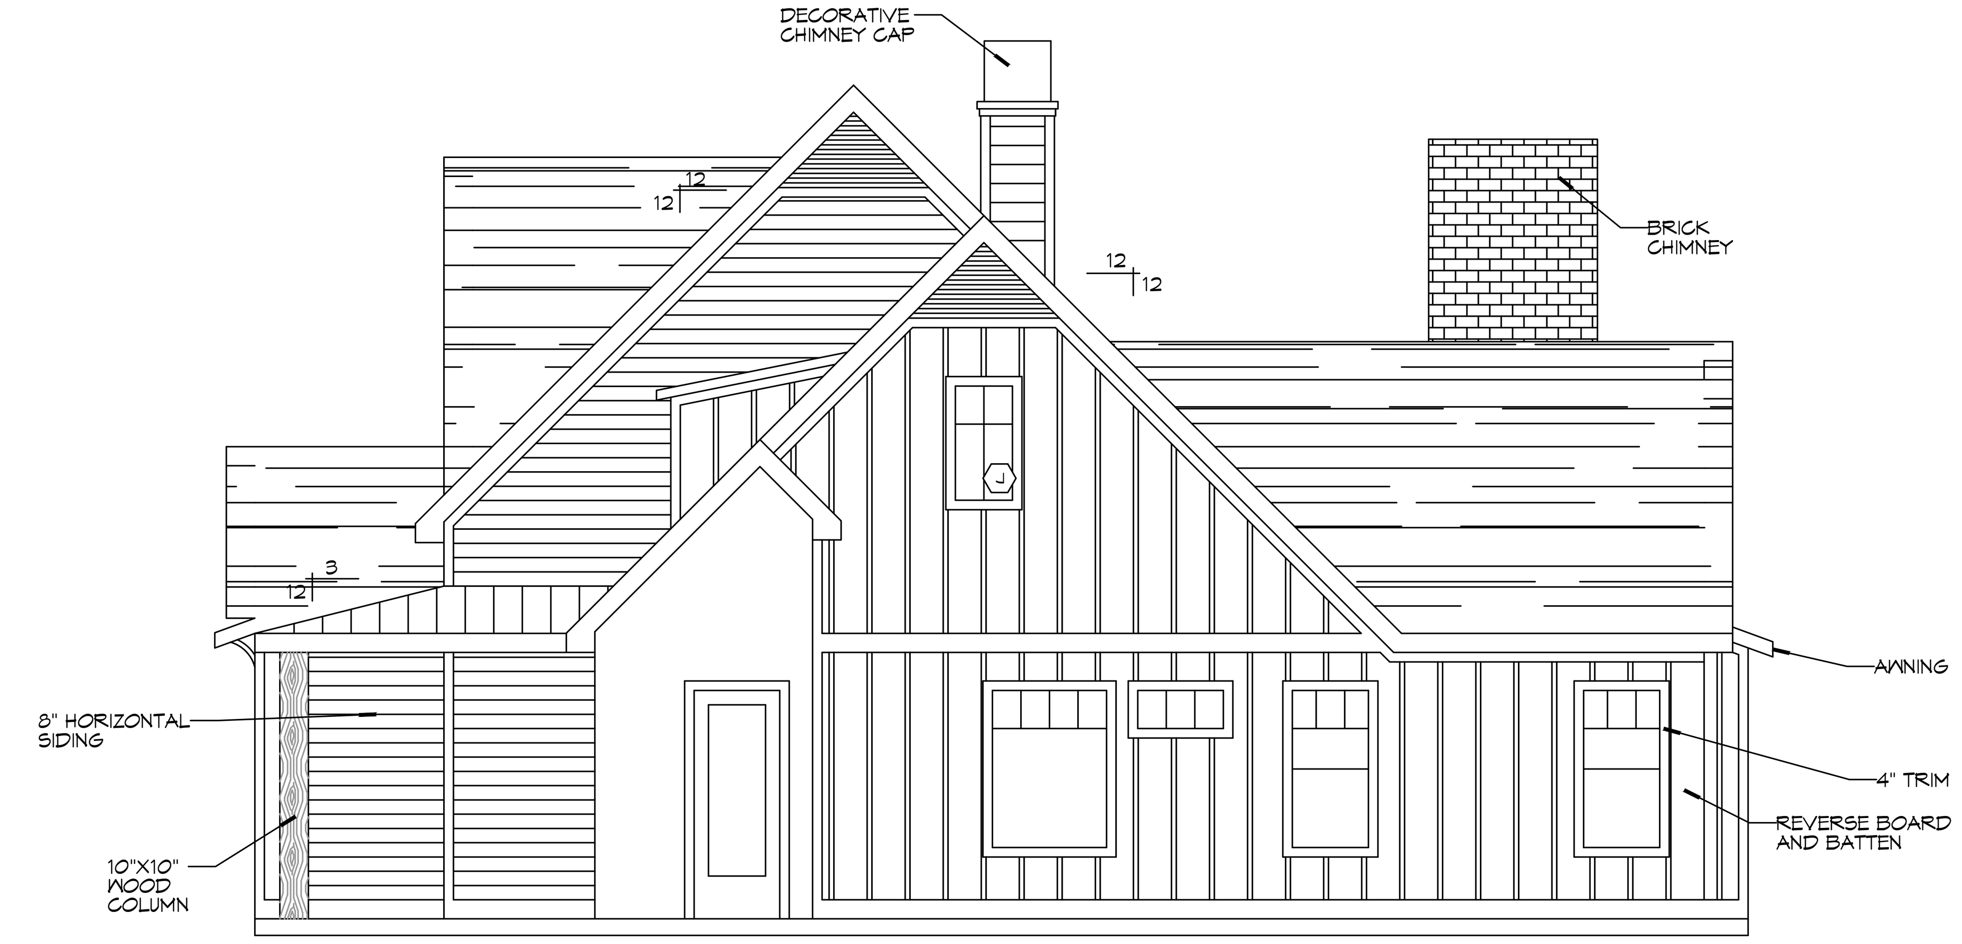

5 SIDE ELEVATION
SCALE: 3/16"=1'-0"

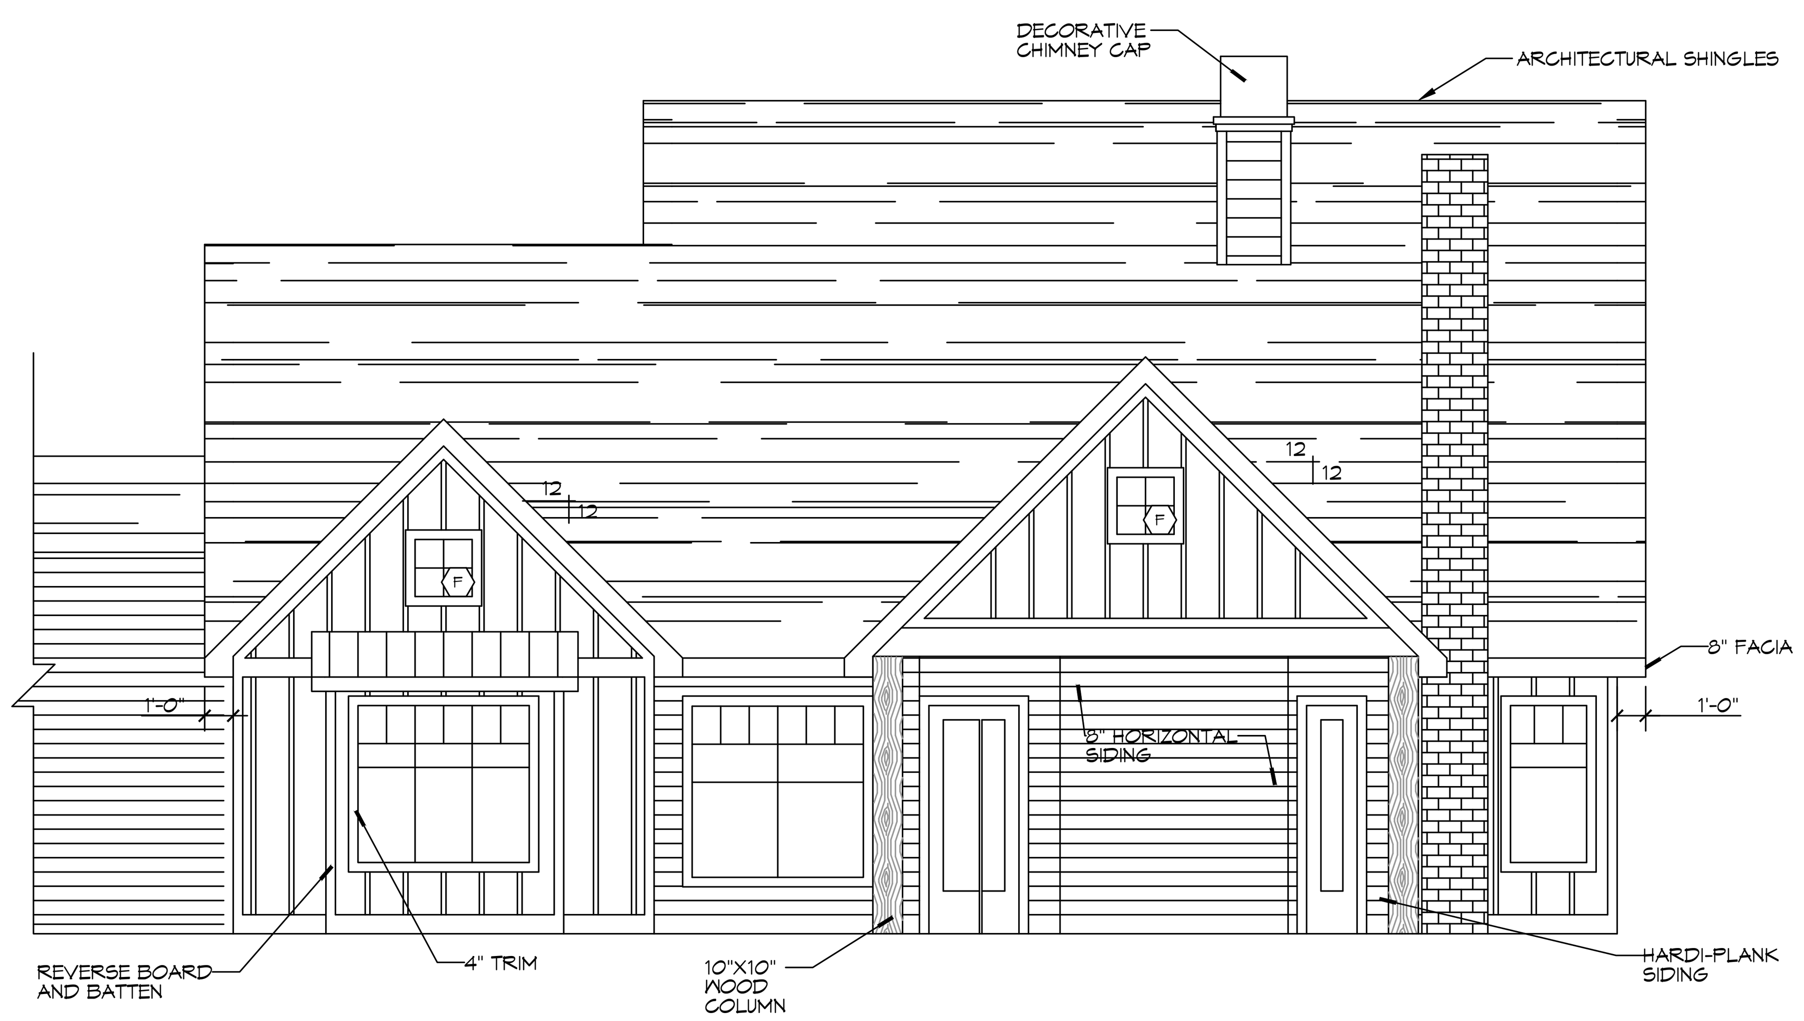

6 REAR ELEVATION
SCALE: 3/16"=1'-0"

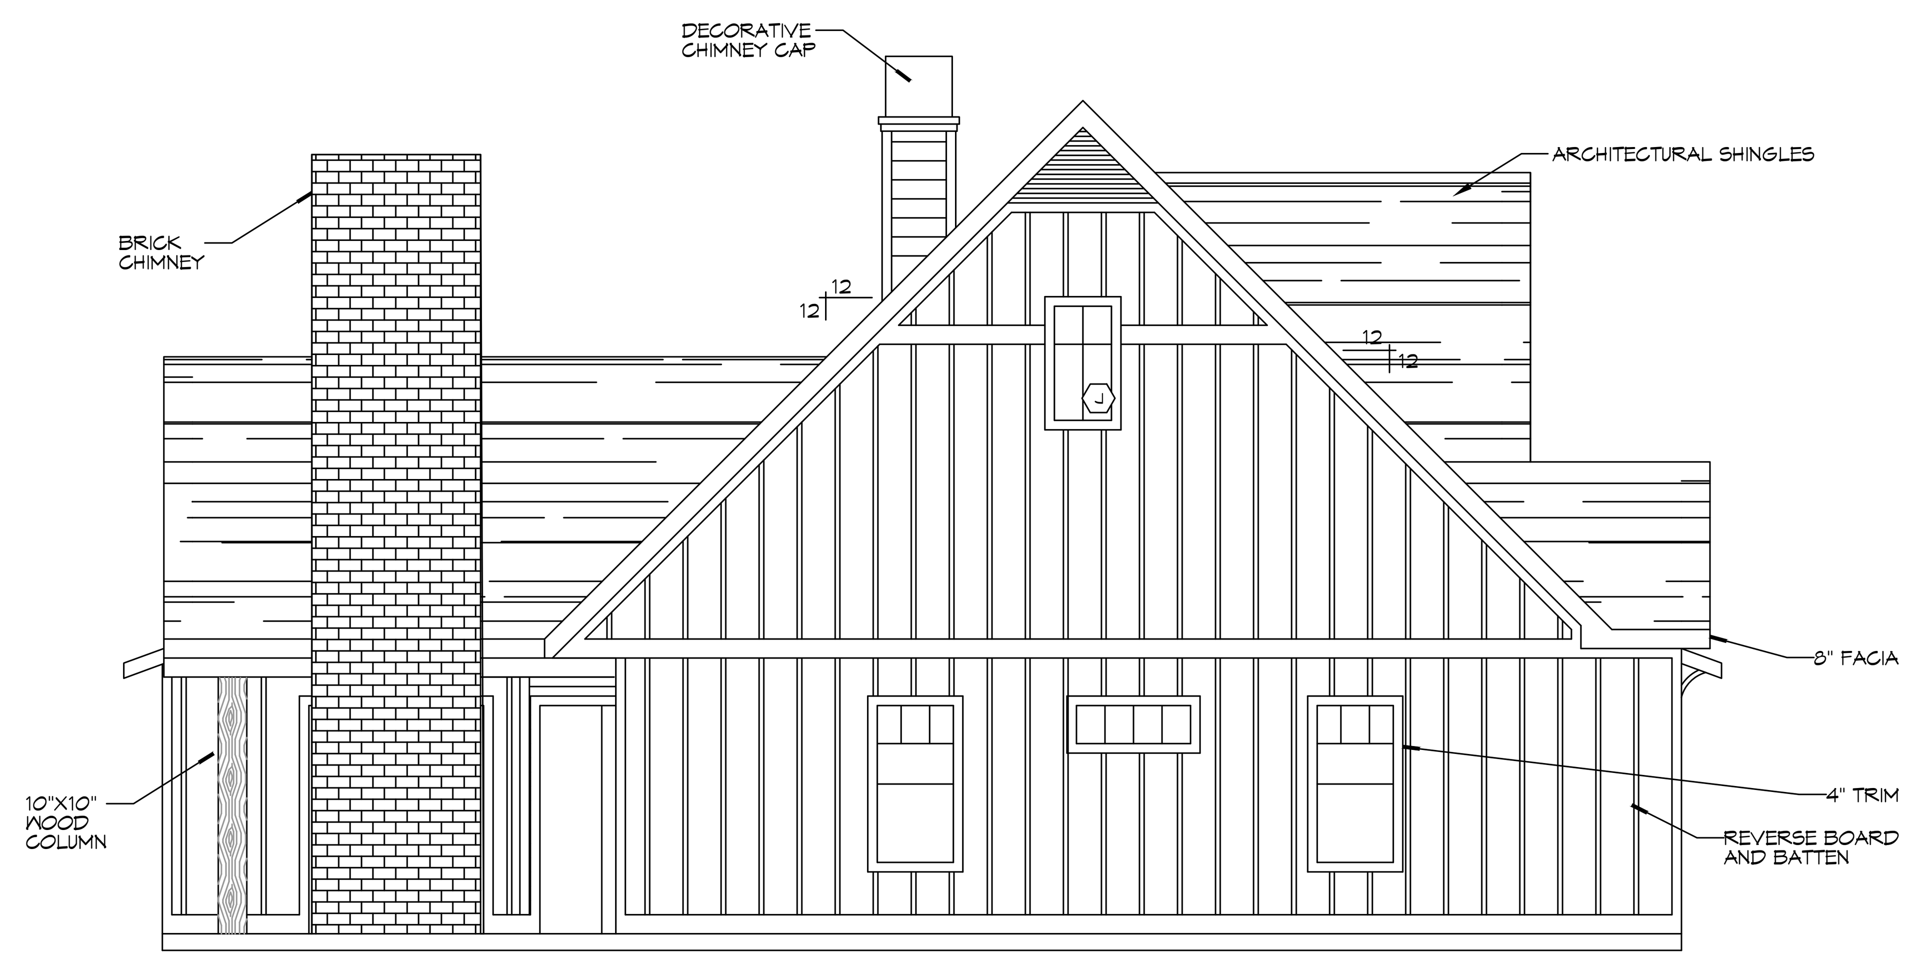

7 SIDE ELEVATION
SCALE: 3/16"=1'-0"

DAMMON ENGINEERING, INC.
LOUISIANA & MISSISSIPPI
Chief Engineer: Brian Mistich, PE
554 Old Spanish Trail
Slidell, LA 70458
www.dammonengineering.com
info@dammonengineering.com
PH: 985.649.5832

#	DESCRIPTION	REVISIONS	DATE

SEAL:
BRIAN A. MISTICH
LICENSED PROFESSIONAL ENGINEER
20971
06-09-2022
STATE OF MISSISSIPPI

NEW RESIDENTIAL
CRAIG BERGERON
6410 HUKO COURT
DIAMONDHEAD MS 39525

JOB No:	DATE: 06-09-2022
DRAWN BY: RLD	CHECKED BY: CKD

The above drawings and specifications, designs and arrangements represented thereby are and shall remain the property of Dammon Engineering, and no part thereof shall be copied, disclosed to others, or used in connection with any work or project other than the specific project for which the have been prepared and developed without written consent of Dammon Engineering. Visual contact with these drawings or specifications shall constitute conclusive evidence of acceptance of these restrictions.

SHEET TITLE:
HOUSE ELEVATIONS

DRAWING NUMBER:
A102

SHEET No: 5 of 10