12 FRONT ELEVATION PLAN
SCALE: 3/16" = 1'-0"

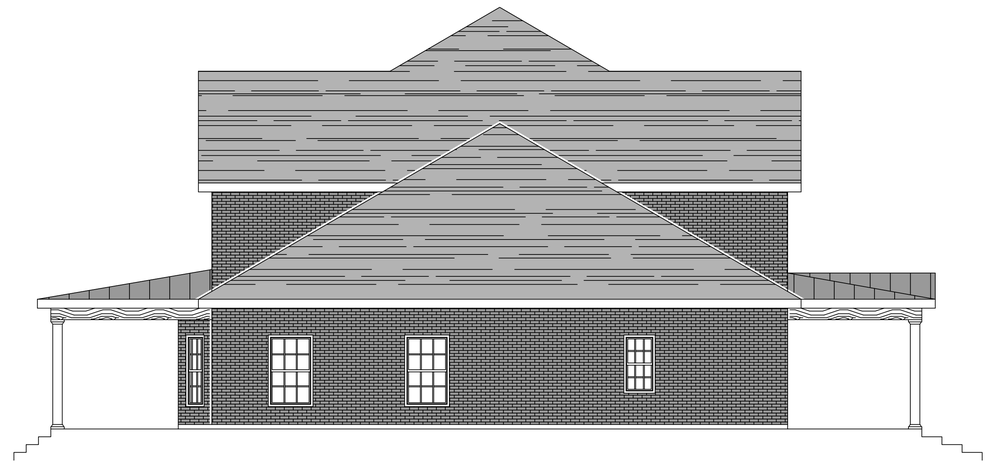

13 LEFT ELEVATION PLAN
SCALE: 3/16" = 1'-0"

14 REAR ELEVATION PLAN
SCALE: 3/16" = 1'-0"

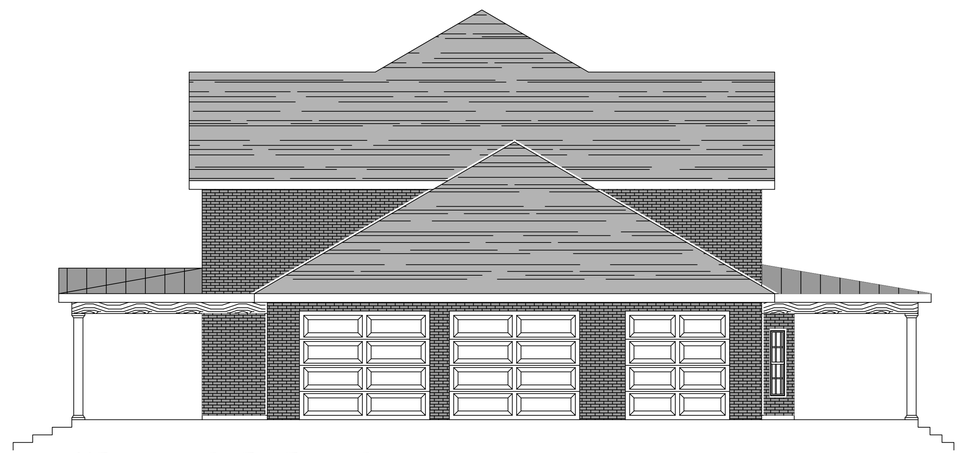

15 RIGHT ELEVATION PLAN
SCALE: 3/16" = 1'-0"

DAMMON ENGINEERING, INC.
LOUISIANA & MISSISSIPPI
www.dammonengineering.com
info@dammonengineering.com
PH: 985.649.5832
Chief Engineer: Brian Mistich, PE
54 Calhoun Trail
Slidell, LA 70458

REVISIONS

#	DESCRIPTION	DATE

SEAL:

HOUSE PLAN

DARRELL & CHARLETTE JOSEPH

LOT 31
GLABON DRIVE
SLIDELL, LA 70460

DATE: 04-09-2024
JOB No:
DRAWN BY: SCA
CHECKED BY: CAD

All information, concepts and dimensions as noted on this drawing, and as given thereon shall be the property of Dammon Engineering, Inc. and shall not be used for any purpose other than the work for which they have been prepared or delivered without written consent of Dammon Engineering, Inc.

SHEET TITLE:
EXTERIOR ELEVATION PLAN

DRAWING NUMBER:
A102

SHEET No: 9 of 13

FILE NAME: J:\-- RESIDENTIAL\Darrell Joseph Glabon Drive Slidell\Current Drawings\A102 - Elevation Plan.dwg PLOT DATE & TIME: Monday, April 8, 2024 10:29:23 AM