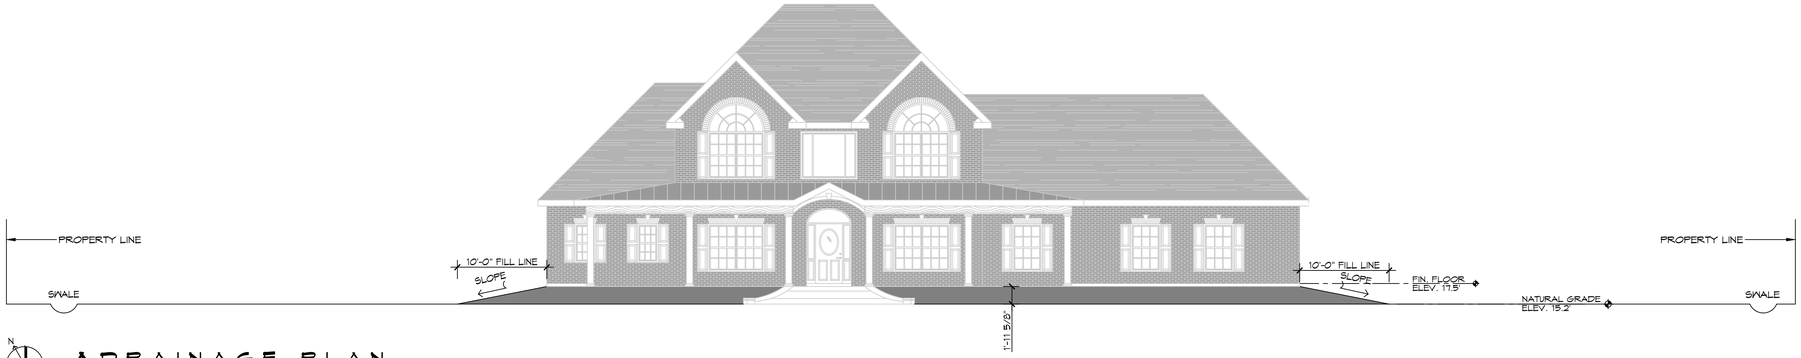

A DRAINAGE PLAN
SCALE: 1" = 1/8"

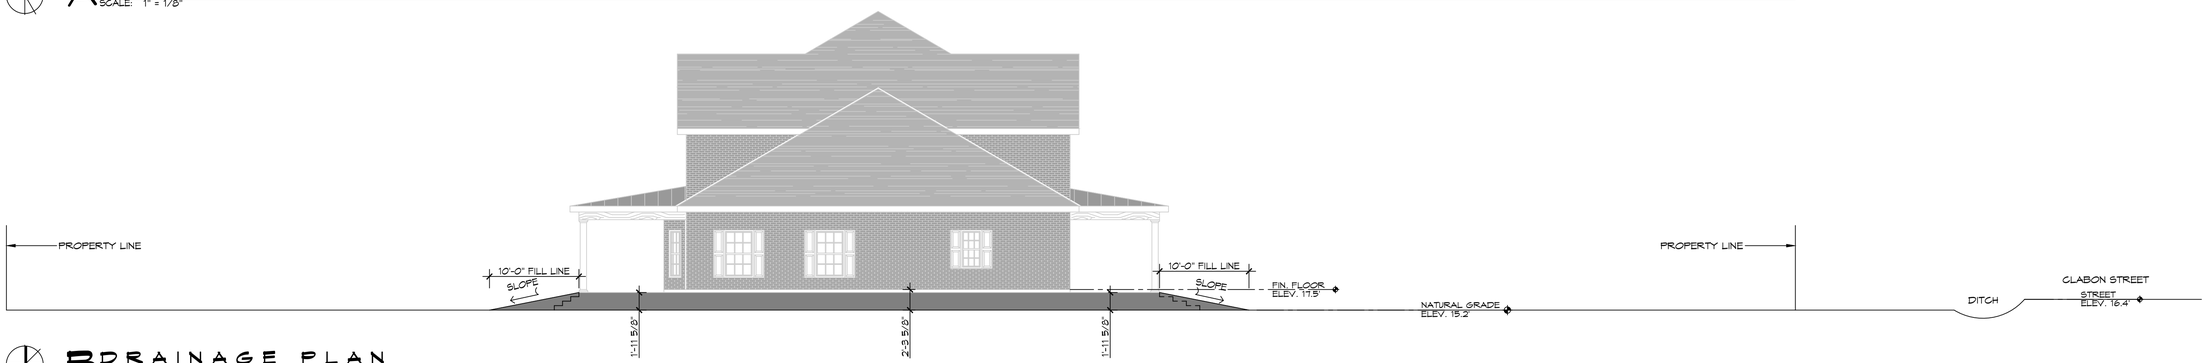

B DRAINAGE PLAN
SCALE: 1" = 1/8"

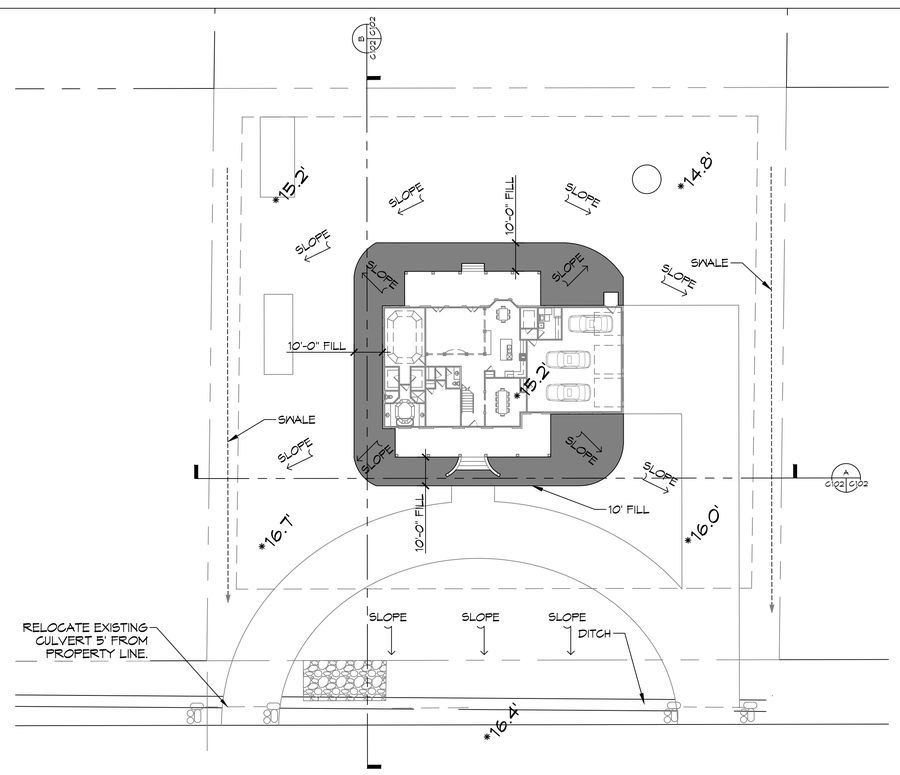

2 PROPOSED DRAINAGE PLAN
SCALE: 1" = 25'-0"

SWALE
SCALE: N.T.S.

DRAINAGE NOTES

1. CONTRACTOR SHALL PROVIDE ALL LABOR, MATERIAL, TRANSPORTATION, SUPERVISION, CLEAN-UP, SERVICES, AND EQUIPMENT FOR A COMPLETE OPERATING SYSTEM.
2. PROVIDE POSITIVE DRAINAGE AWAY FROM BLDG AND SHALL SLOPE TOWARDS EXISTING DITCHES AND CULVERTS.

GENERAL SITE NOTES

1. PROVIDE ALL LABOR, MATERIAL AND EQUIPMENT FOR A COMPLETE OPERATING SYSTEM. CONTRACTOR IS TO FIELD VERIFY ALL EXISTING UTILITY LOCATIONS, ELEVATIONS, AND INVERTS PRIOR TO COMMENCING ANY WORK. CONTRACTOR SHALL PAY NECESSARY FEES FOR THE UTILITIES CONNECTIONS.
2. CONTRACTOR TO BE RESPONSIBLE TO VERIFY ANY INVERTS AND SET NEW INVERTS OF SEWAGE AND DRAINAGE PIPES.
3. ALL WORK AND MATERIAL TO COMPLY STRICTLY TO THE LATEST LOCAL CITY PARISH, STATE, AND NATIONAL GOVERNING CODES.
4. SEWAGE LINES 3" AND SMALLER SHALL BE SLOPED 1/4" PER FOOT AND LINES THAT ARE 4" AND LARGER SHALL BE SLOPED 1/8" PER FOOT.
5. CONTRACTOR SHALL CONTACT LOUISIANA ONE CALL PRIOR TO COMMENCEMENT OF SITE EXCAVATION.

DAMMON ENGINEERING, INC.
LOUISIANA & MISSISSIPPI
www.dammonengineering.com
info@dammonengineering.com
PH: 985.649.5832
Chief Engineer: Brian Mistich, PE
554 Old Spanish Trail
Slidell, LA 70458

REVISIONS

#	DESCRIPTION	DATE

SEAL:

HOUSE PLAN

DARRELL & CHARLETTE JOSEPH

LOT 31
CLABON DRIVE
SLIDELL, LA. 70460

JOB No:	SCM	DATE:	04-09-2024
DRAWN BY:		CHECKED BY:	BAM

The design & drawings and specifications, plans and arrangements represented herein are and shall remain the property of Dammon Engineering, and no part thereof shall be used, reproduced or copied in any form or manner without the express written permission of Dammon Engineering. Reproduction of these plans and specifications without the express written permission of Dammon Engineering, Inc. is a violation of the Federal Copyright Laws.

SHEET TITLE:
PROPOSED DRAINAGE & FILL SITE PLAN

DRAWING NUMBER:
C102

SHEET No: 2 of 13

FILE NAME: J:\1 - PROJECTS\Darrell Joseph - Clabon Drive - Slidell\Current Drawings\C102c - Drainage Plan.dwg PLOT DATE & TIME: Monday, April 8, 2024 10:27:23 AM