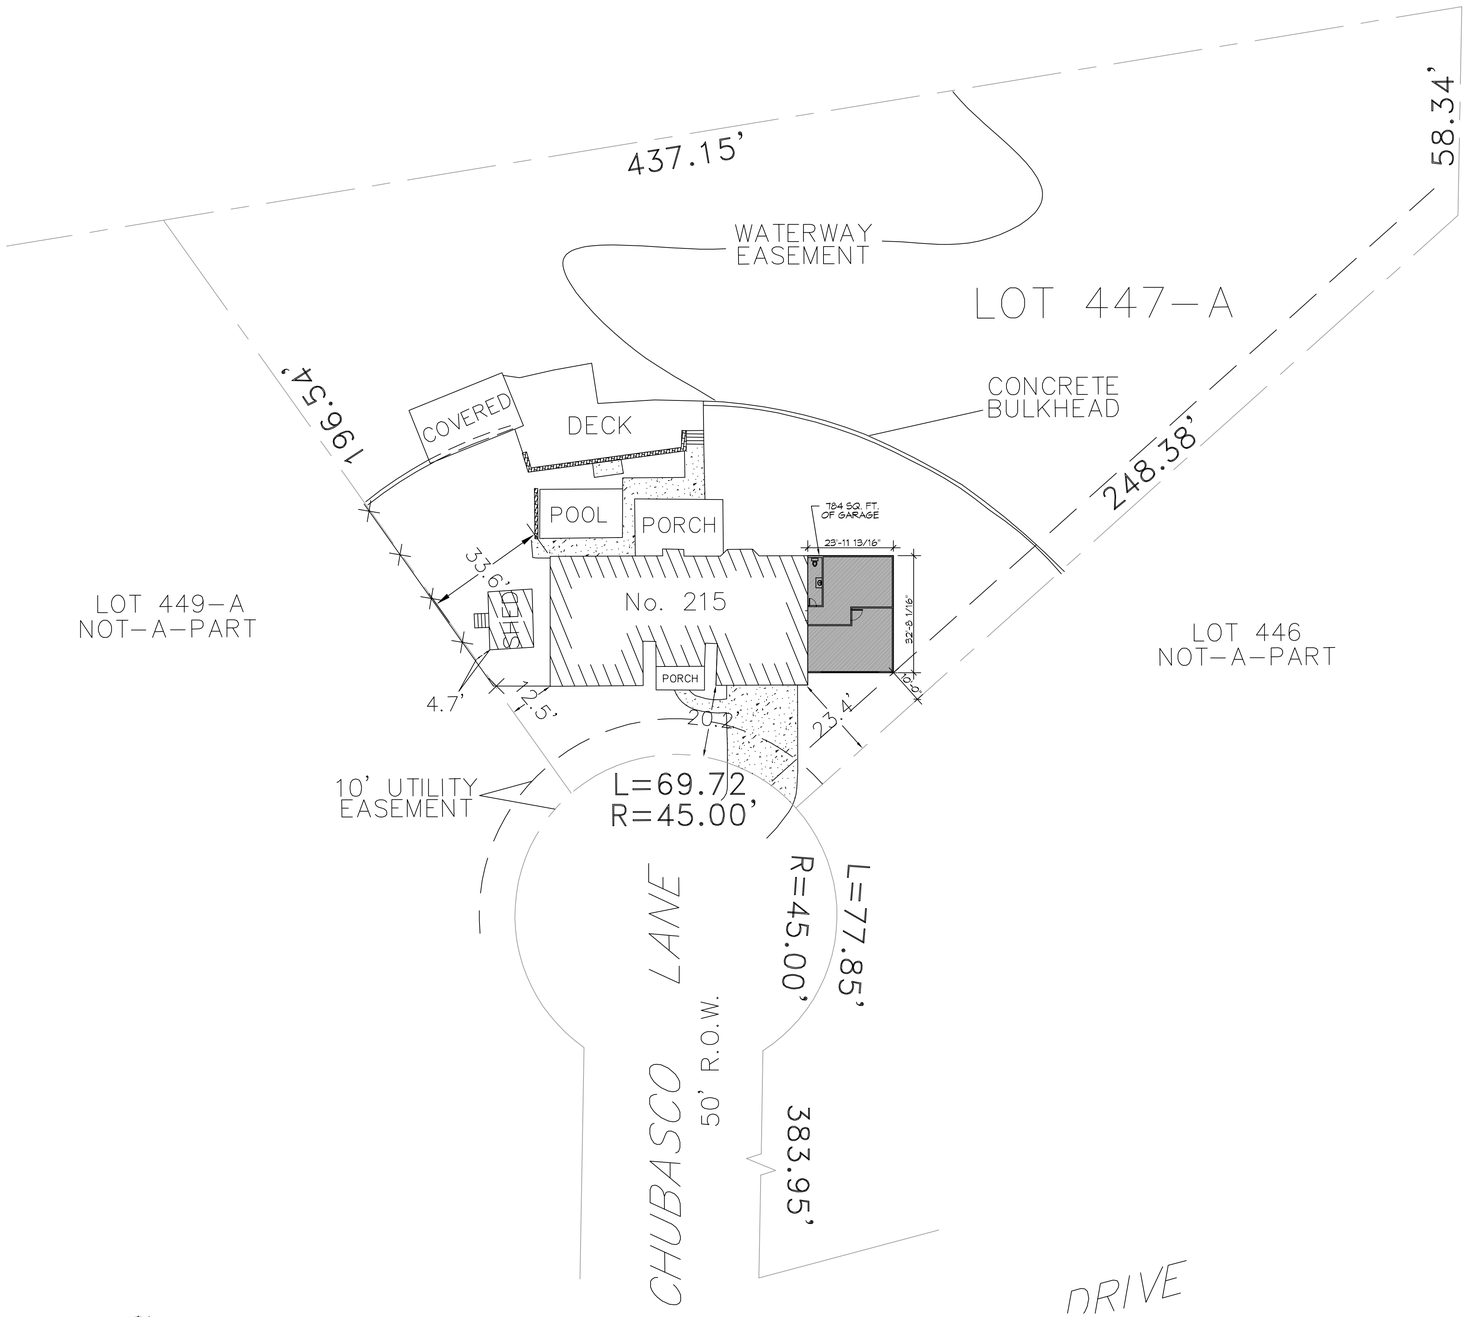

1 SITE PLAN
SCALE: 1"=20'-0"

DAMMON ENGINEERING, INC.
554 Old Spanish Trail
Slidell, LA 70458
PH: 985.649.5832
www.dammonengineering.com
info@dammonengineering.com
Fax: 985.641.5950

#	DESCRIPTION	DATE

REVISIONS

SEAL:

NEW GARAGE

ENZO PALLITTA

215 CHUBASCO LANE
SLIDELL LOUISIANA 70458

JOB No: 2020 | DATE: 11-25-2020
DRAWN BY: CKD | CHECKED BY: CKD

The dimensions, specifications, notes, and other information, images, and arrangements represented on this plan, are the property of Dammon Engineering, and are subject to copyright and other laws. Any use, reproduction, or distribution of this plan without the express written consent of Dammon Engineering, is prohibited. Dammon Engineering, shall assume no liability for any changes made to this plan without its express written consent. Dammon Engineering, shall assume no liability for any use of this plan for purposes other than those for which it was prepared.

SHEET TITLE:
SITE PLAN

DRAWING NUMBER:
C100

SHEET No: 1 of # 1