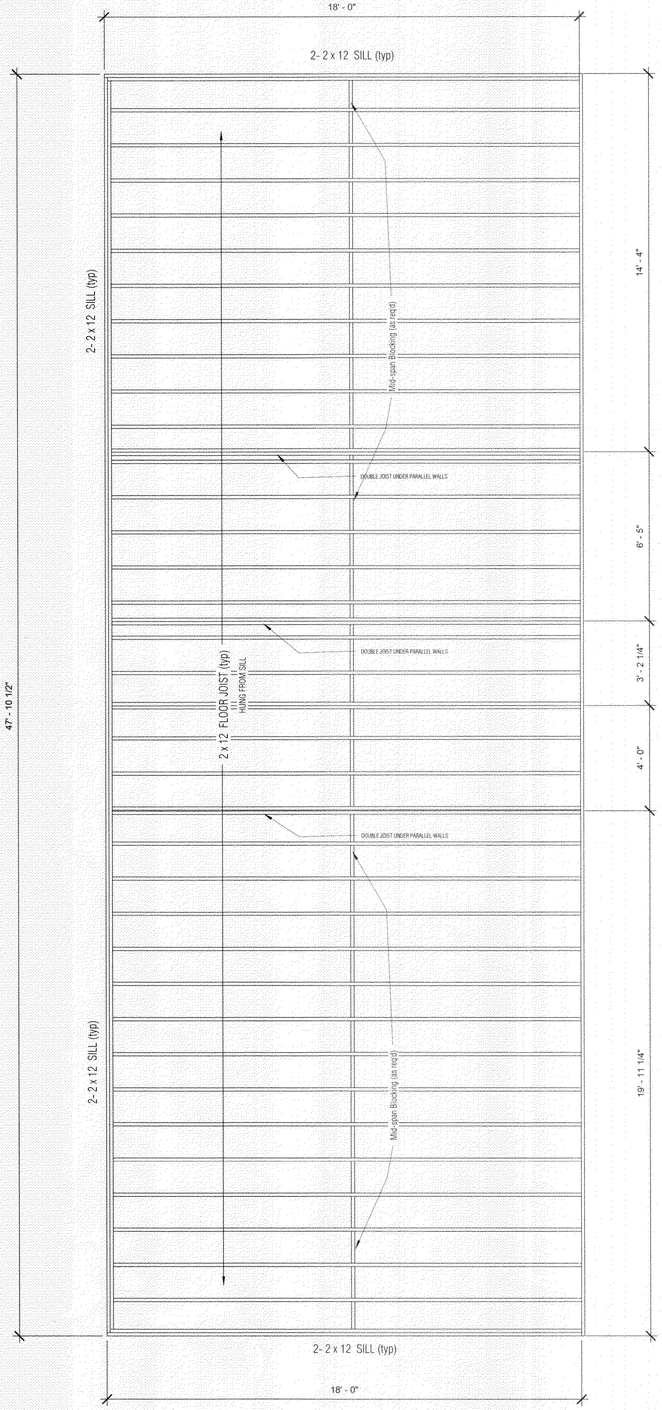

EXISTING STRUCTURE

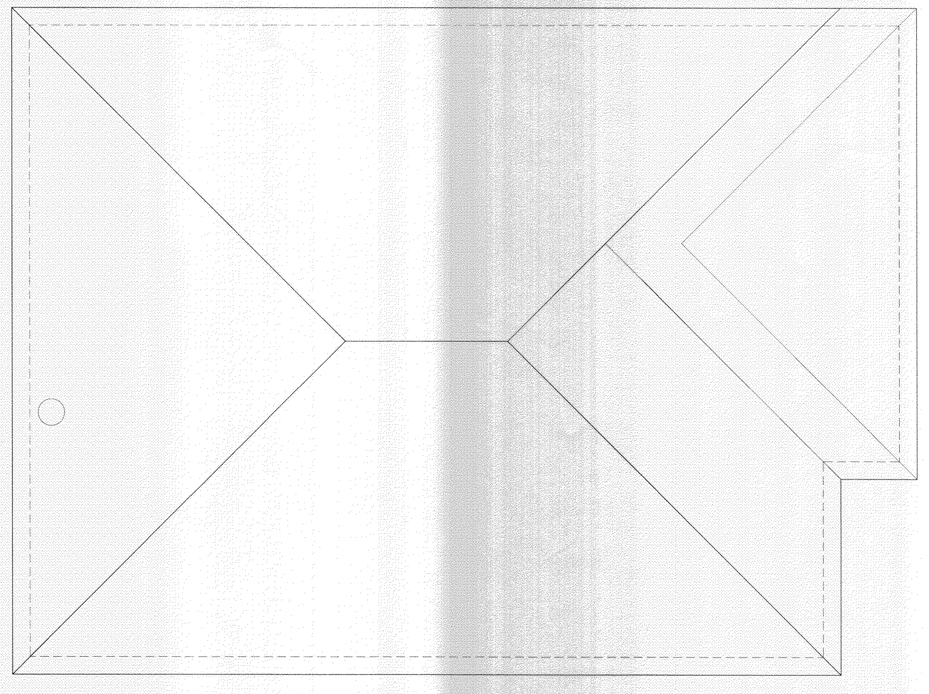

3 ROOF PLAN
3/16" = 1'-0"

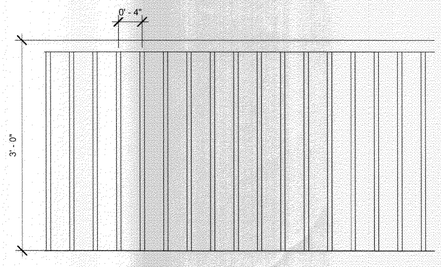

2 GUARDRAIL DETAIL
1" = 1'-0"

No copies, transmissions, reproductions, or electronic manipulation of any portion of these drawings in whole or in part are to be made without the expressed written permission of Cramer Design. All designs indicated in these drawings are property of Cramer Design.

CRAMER DESIGN

1230 Hampton Ct.
Slidell, LA. 70460
985.641.7237

NOTE: Although every effort has been made in preparing these plans, the contractor is ultimately responsible for checking plans for accuracy and or errors before construction begins.

No.	Description	Date

Freddy Narcisse
35569 Laurent Rd..
Slidell, LA. 70460

Floor Framing Plan

Project number	1009
Date	4/15/10
Drawn by	JC
Checked by	JC

A102

Scale: As indicated