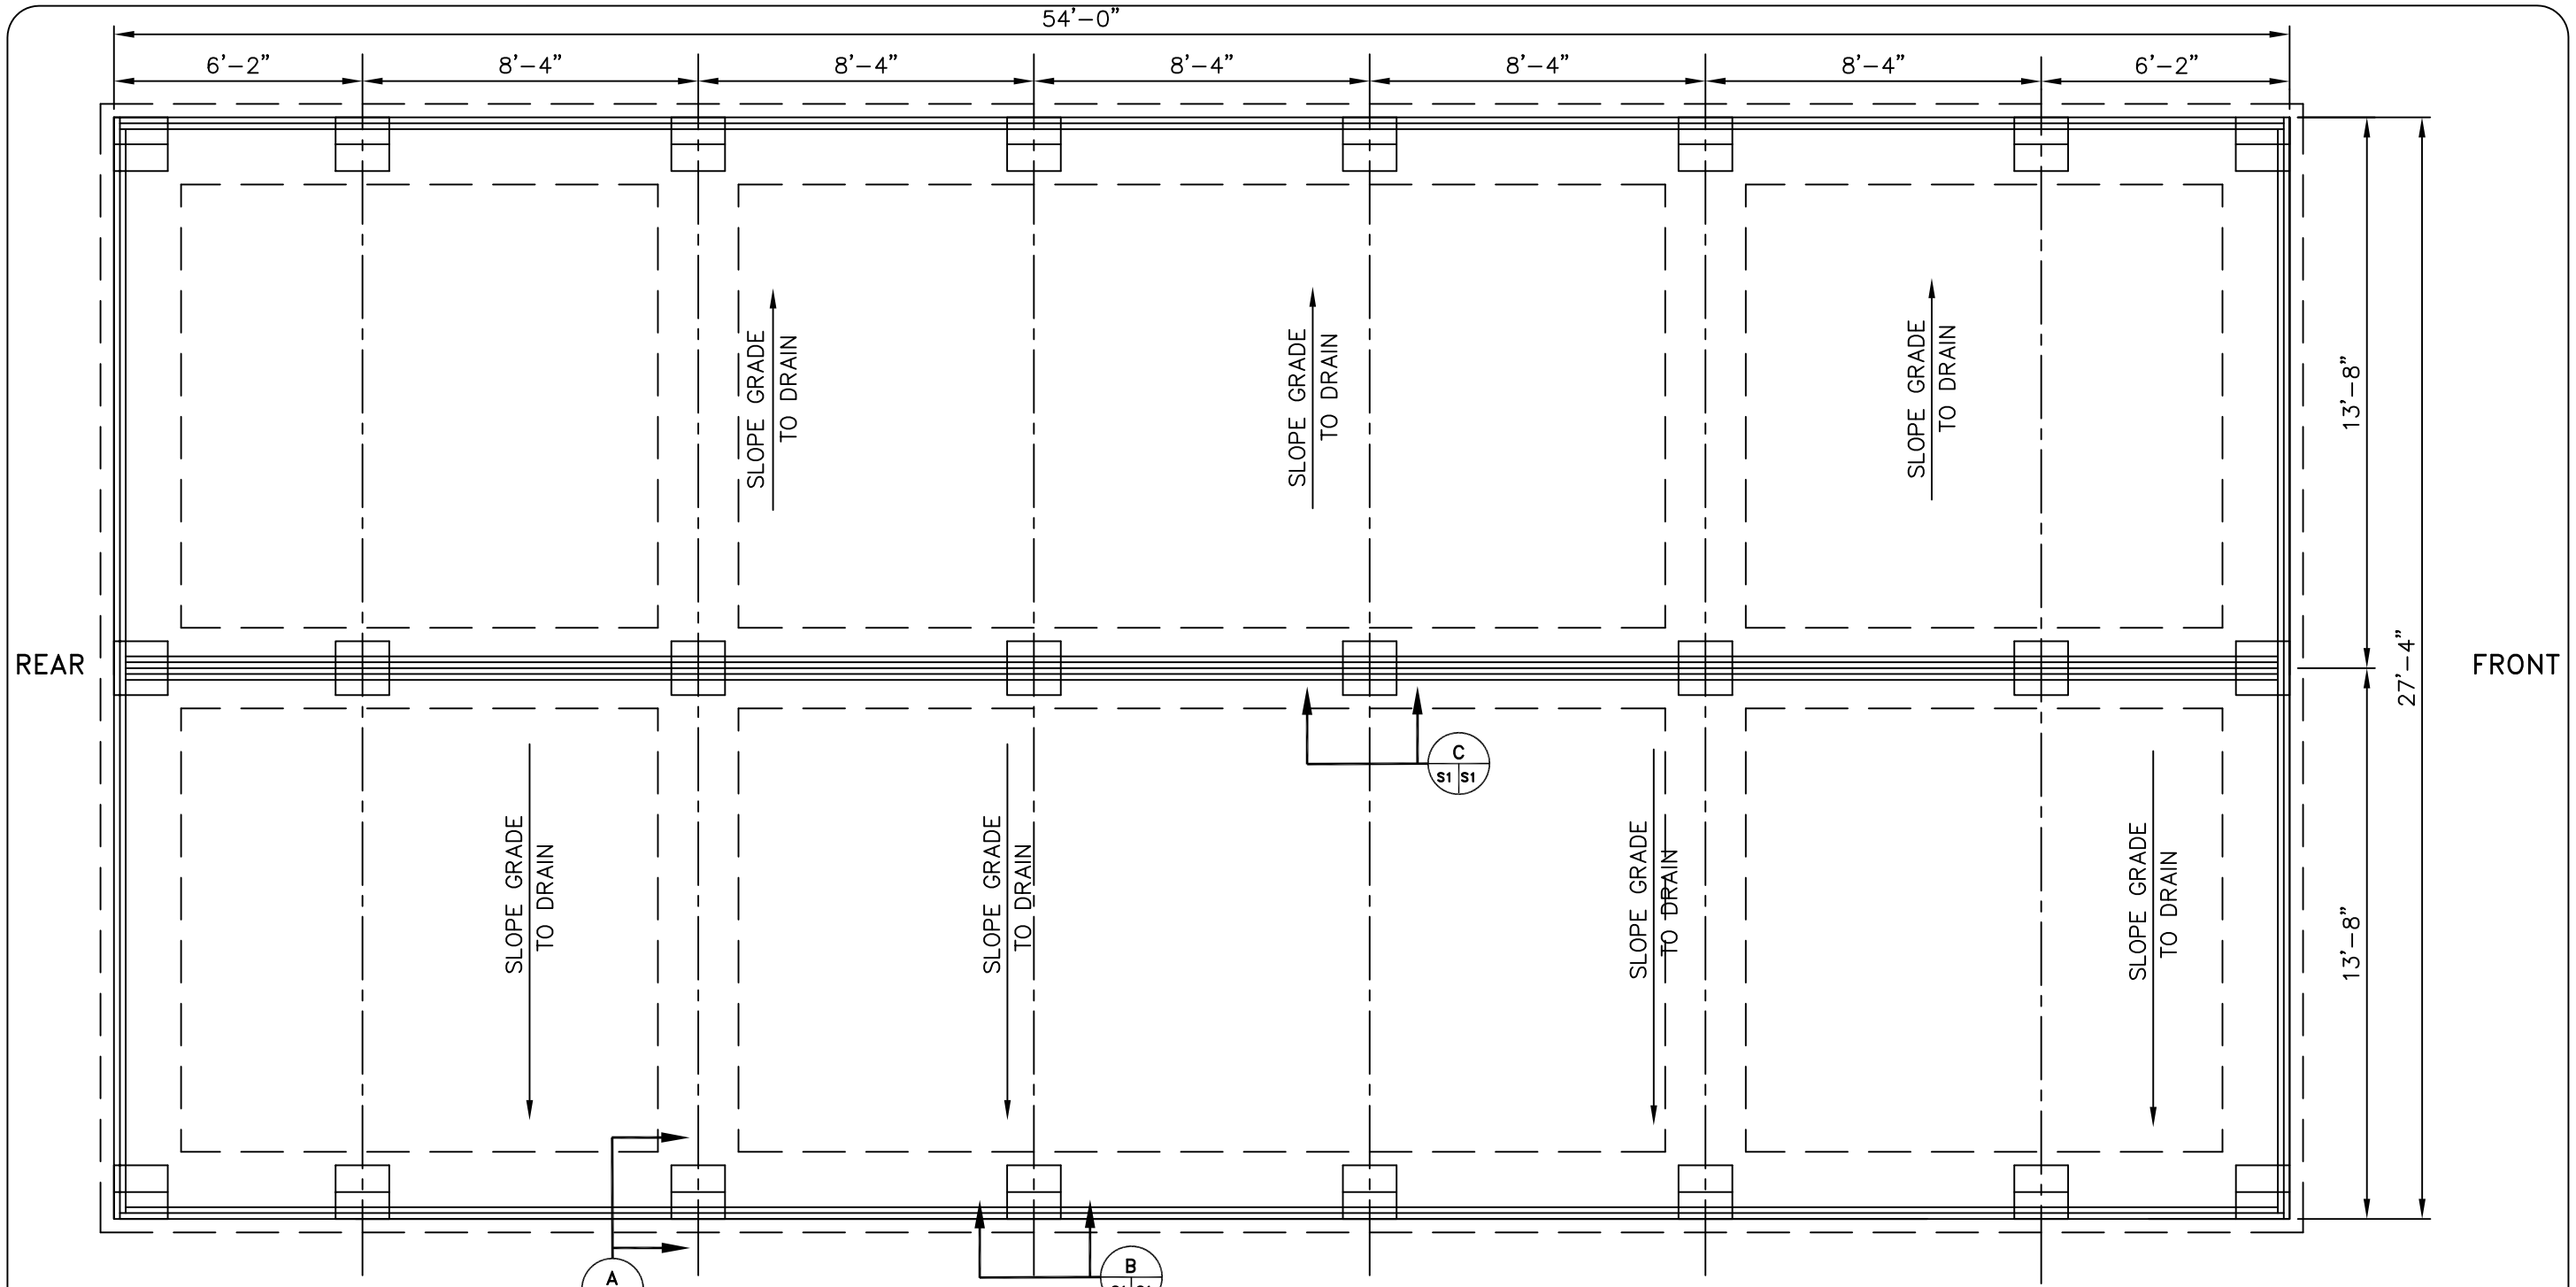

FOUNDATION PLAN

SCALE: 1/2"=1'-0"

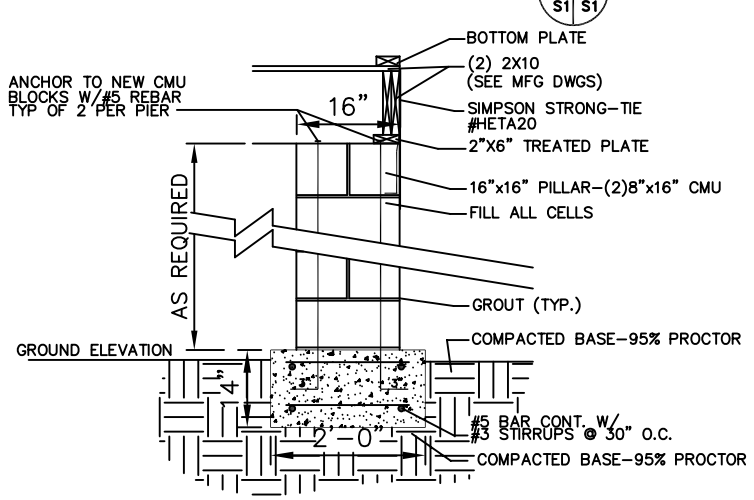

SECTION A
N.T.S.

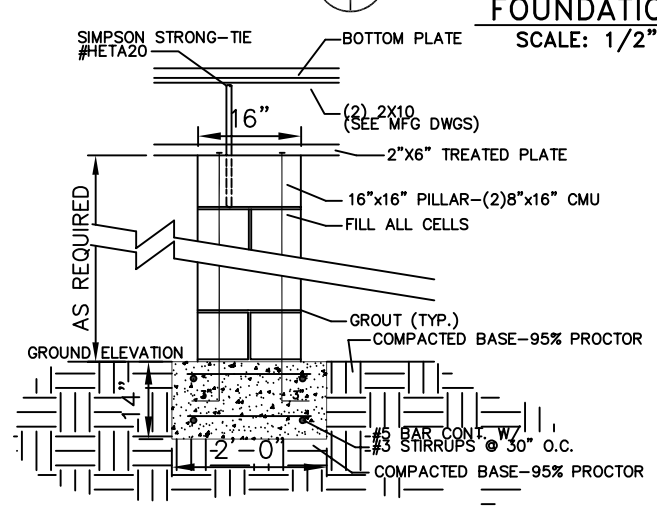

SECTION B
N.T.S.

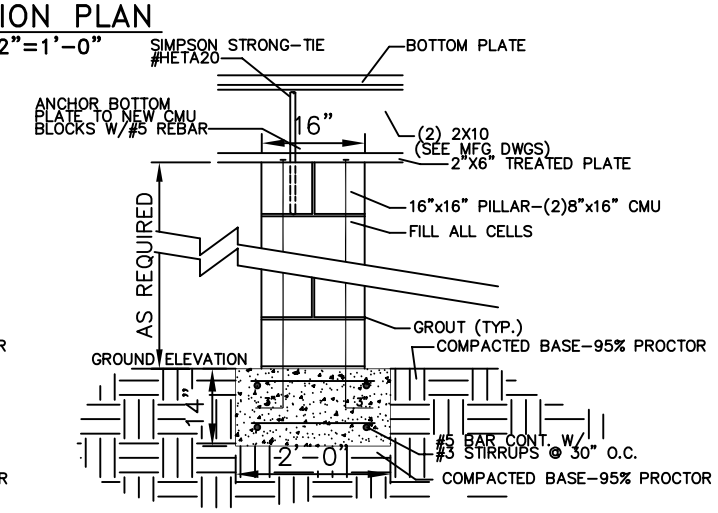

SECTION C
N.T.S.

DESIGN CRITERIA:

THE CONSTRUCTION FOR SAID RESIDENCE, WHERE BASIC WIND SPEED IS 130 MILES PER HOUR, IS DESIGNED IN ACCORDANCE WITH:
AMERICAN FOREST AND PAPER ASSOCIATION (AF&PA) WOOD FRAME CONSTRUCTION MANUAL FOR ONE AND TWO FAMILY DWELLINGS (WFCM) 2001 EDITION
AS WELL AS THE INTERNATIONAL RESIDENTIAL CODE (IRC) 2006 EDITION

NOTES:

1. CONTRACTOR SHALL FIELD VERIFY ALL DIMENSIONS, DEPRESSIONS PRIOR TO COMMENCING WORK.
2. DIRT SHALL BE INSTALLED IN 6" LIFTS AND COMPACTED TO 95% PROCTOR.
3. TREAT SOIL BELOW SLAB FOR TERMITES.
4. CONCRETE MIX SHALL BE 3000 PSI. MINIMUM.
5. ALL LUMBER SHOWN FOR REFERENCE ONLY,SEE MFG DWGS.
6. CONTRACTOR SHALL FOLLOW SIMPSON STRONG-TIE, INSTALLATION INSTRUCTIONS FOR STRAPPING.

FOUNDATION PLAN

IDELL VAULTZ
57281 ALLEN ROAD
SLIDELL, LA. 70458

IDELL VAULTZ

DAMMON ENGINEERING. INC.
1095 FLORIDA AVENUE 985-649-5832 SLIDELL, LA. 70458
DAMMONENGINEERING.COM

SCALE:AS NOTED
FILE:
JOB NO.
DATE:09-06-07
SHEET
S-1
OF