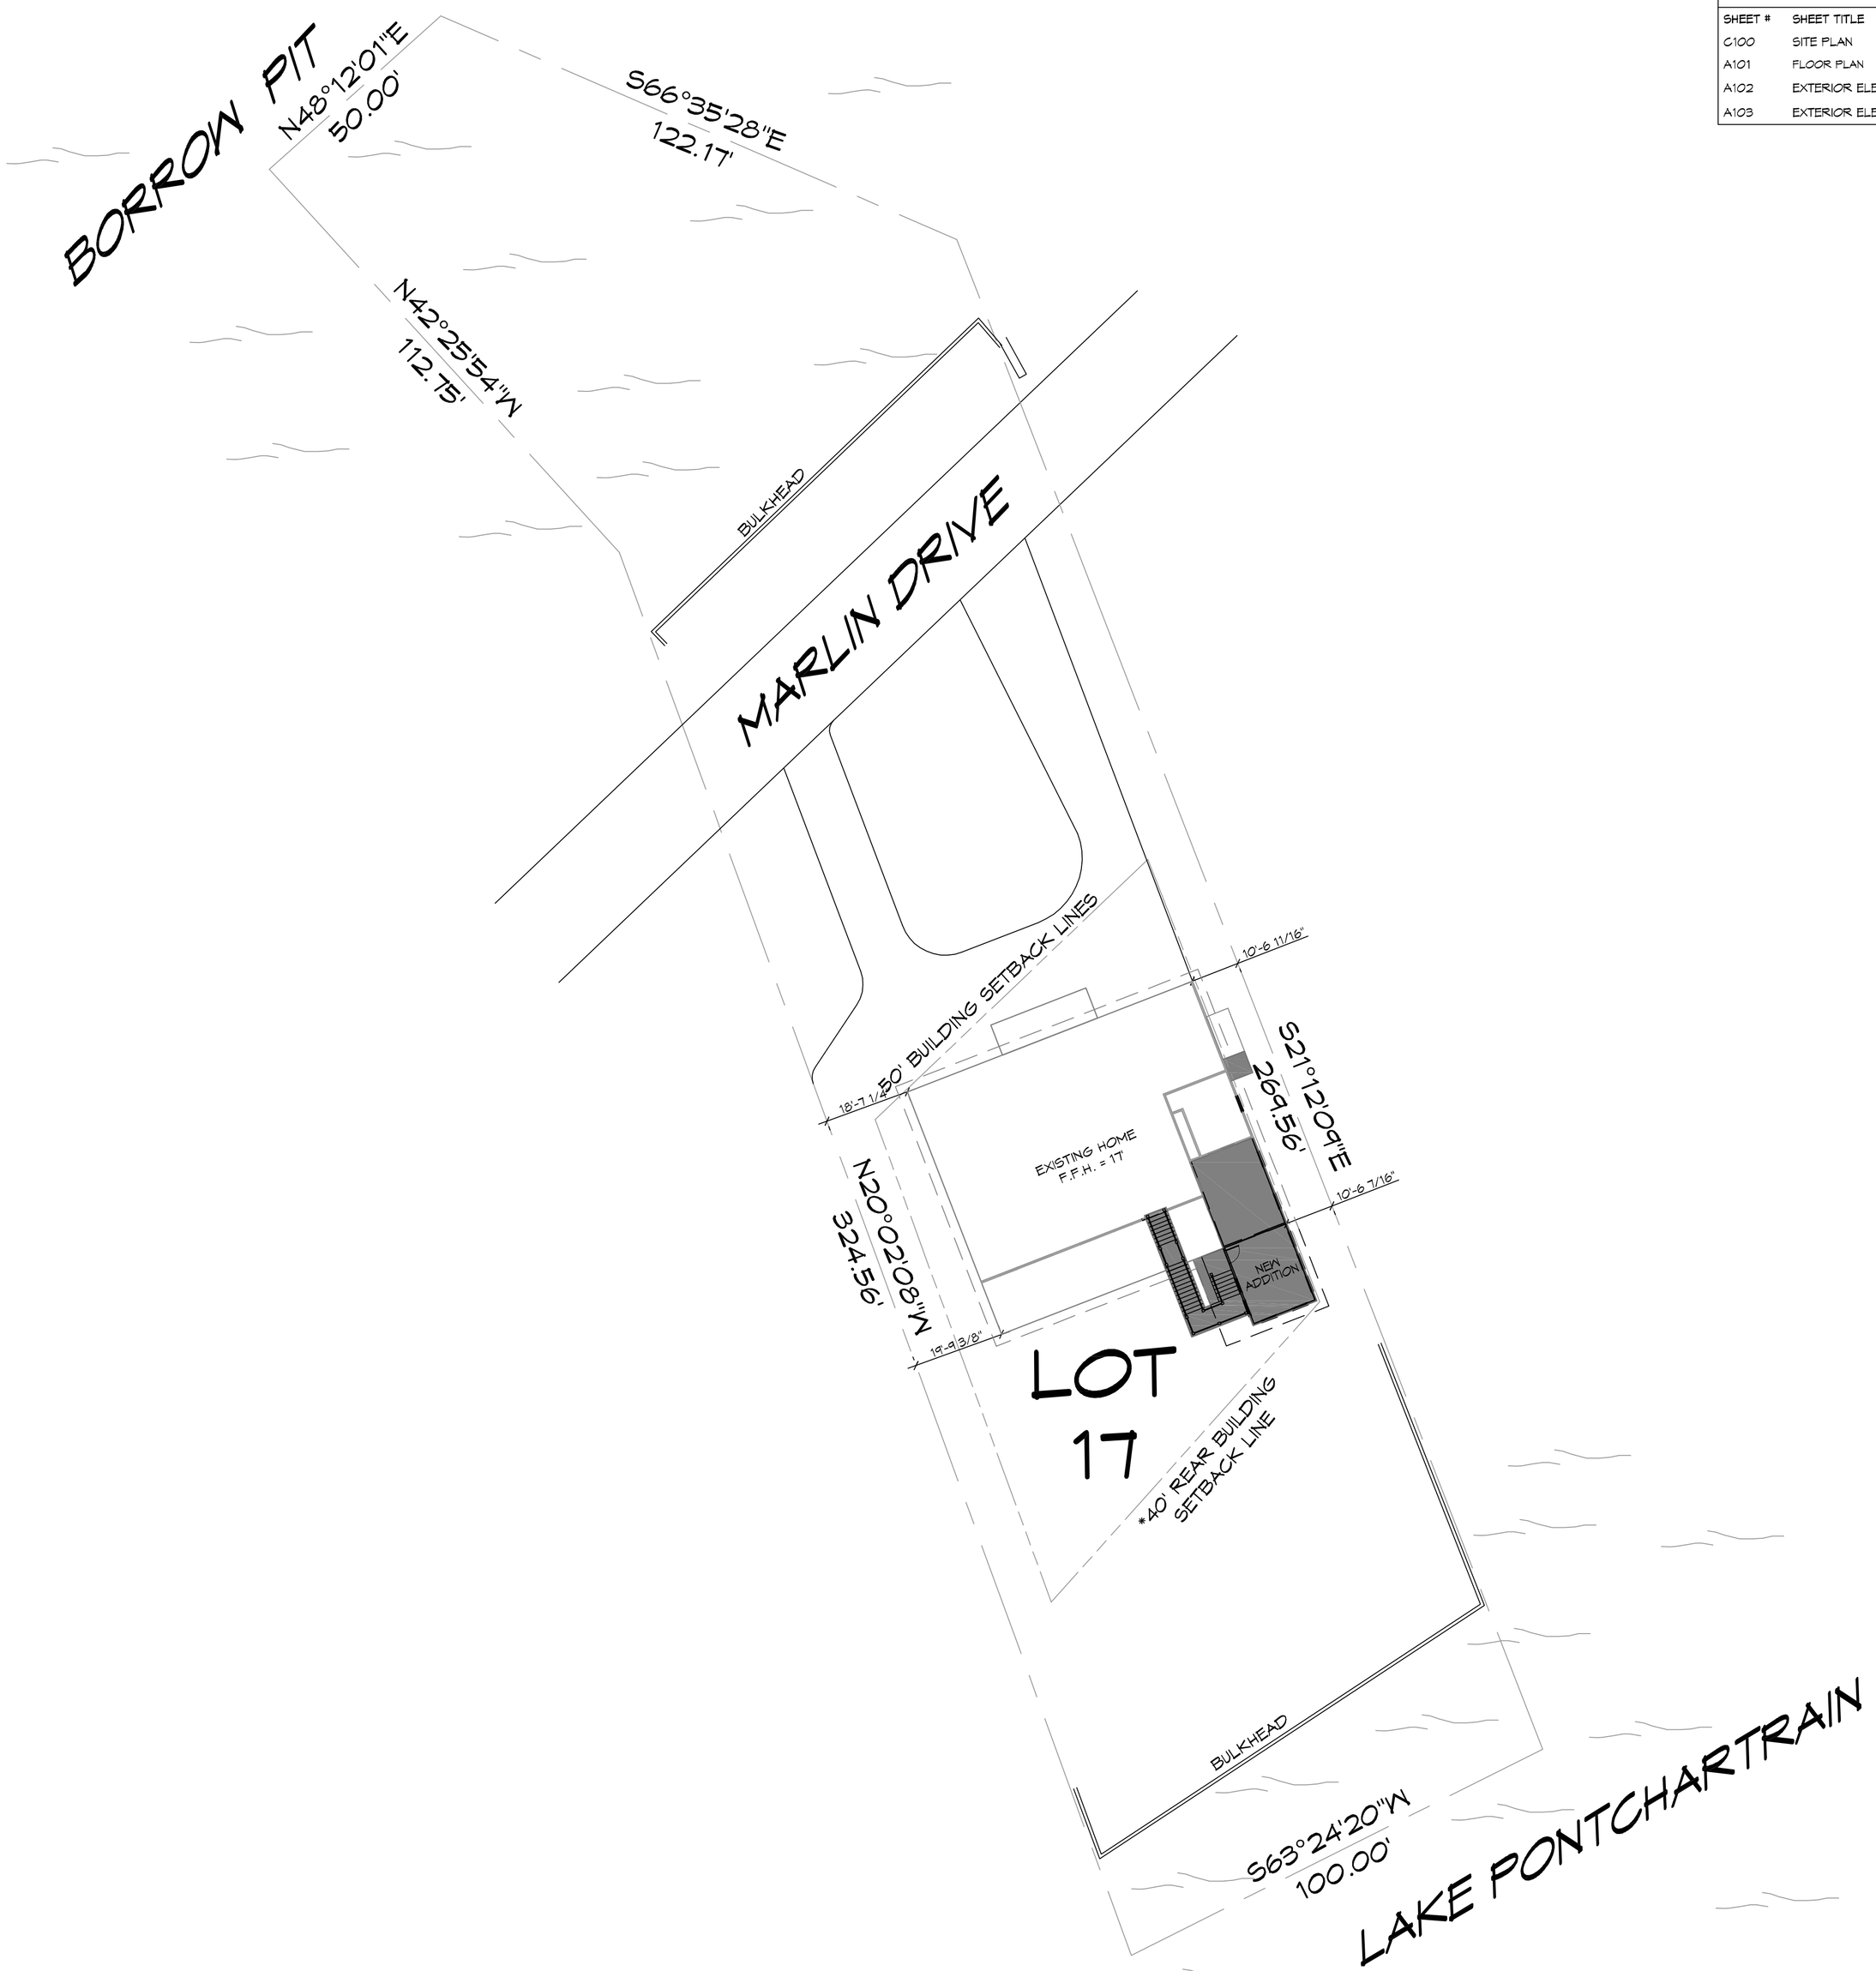

1 SITE PLAN
SCALE: 1"=20'-0"

SHEET INDEX

SHEET #	SHEET TITLE
C100	SITE PLAN
A101	FLOOR PLAN
A102	EXTERIOR ELEVATIONS
A103	EXTERIOR ELEVATIONS

PROJECT HUGH HERRON RESIDENCE

EXISTING SQUARE FEET = 2845
ADDITION SQUARE FEET = 560
TOTAL SQUARE FEET = 3,405

SURVEY LEGAL

SURVEY OF LOT 17
SQUARE B
RIGOLETS ESTATES SUBDIVISION
ST. TAMMANY PARISH
LOUISIANA

PLANNING

ZONED - RESIDENTIAL

BUILDING ELEVATION

BASE FLOOD ELEVATION = 15'-16'
FINISHED FLOOR ELEVATION = 17'

FLOOD ZONE

ZONE "V15"

SITE SETBACKS

FRONT SET BACK = 50'-0"
SIDE = 10'-0"/15'-0" CORNER
REAR = 20% OF LOT DEPTH WITH A MINIMUM 50'-0"

DAMMON ENGINEERING, INC.
554 Old Spanish Trail
Slidell, LA 70458
PH: 985.649.5832
www.dammonengineering.com
info@dammonengineering.com
Fax: 985.641.5950

REVISIONS

#	DESCRIPTION	DATE

SEAL:

PRELIMINARY
NOT FOR
CONSTRUCTION

HUGH HERRON

206 MARLIN DRIVE
SLIDELL, LOUISIANA

JOB No:	2018
DATE:	09-28-18
DRAWN BY:	CKD/JASHM
CHECKED BY:	CKD

This drawing is as an instrument of service is the property of Dammon Engineering, and shall not be reused or copied, in whole or in part, without written authorization of Dammon Engineering. The Contractor shall verify and be responsible for all dimensions and conditions on the job and report any discrepancies to Dammon Engineering. The Contractor is responsible for the construction means, methods, techniques, sequences and procedures, and for safety precautions and programs in connection with the work. Dammon Engineering is not responsible for the Contractor's failure to carry out the work in accordance with the Contract Documents.

SHEET TITLE:
SITE PLAN

DRAWING NUMBER:

C100

SHEET No: 1 of # 4

FILE NAME: J:_RESIDENTIAL\Hugh Herron 206 Marlin Drive\Current drawings\C101.dwg Size: Plot Date: PLOT DATE & TIME: Friday, September 28, 2018 2:25:15 PM