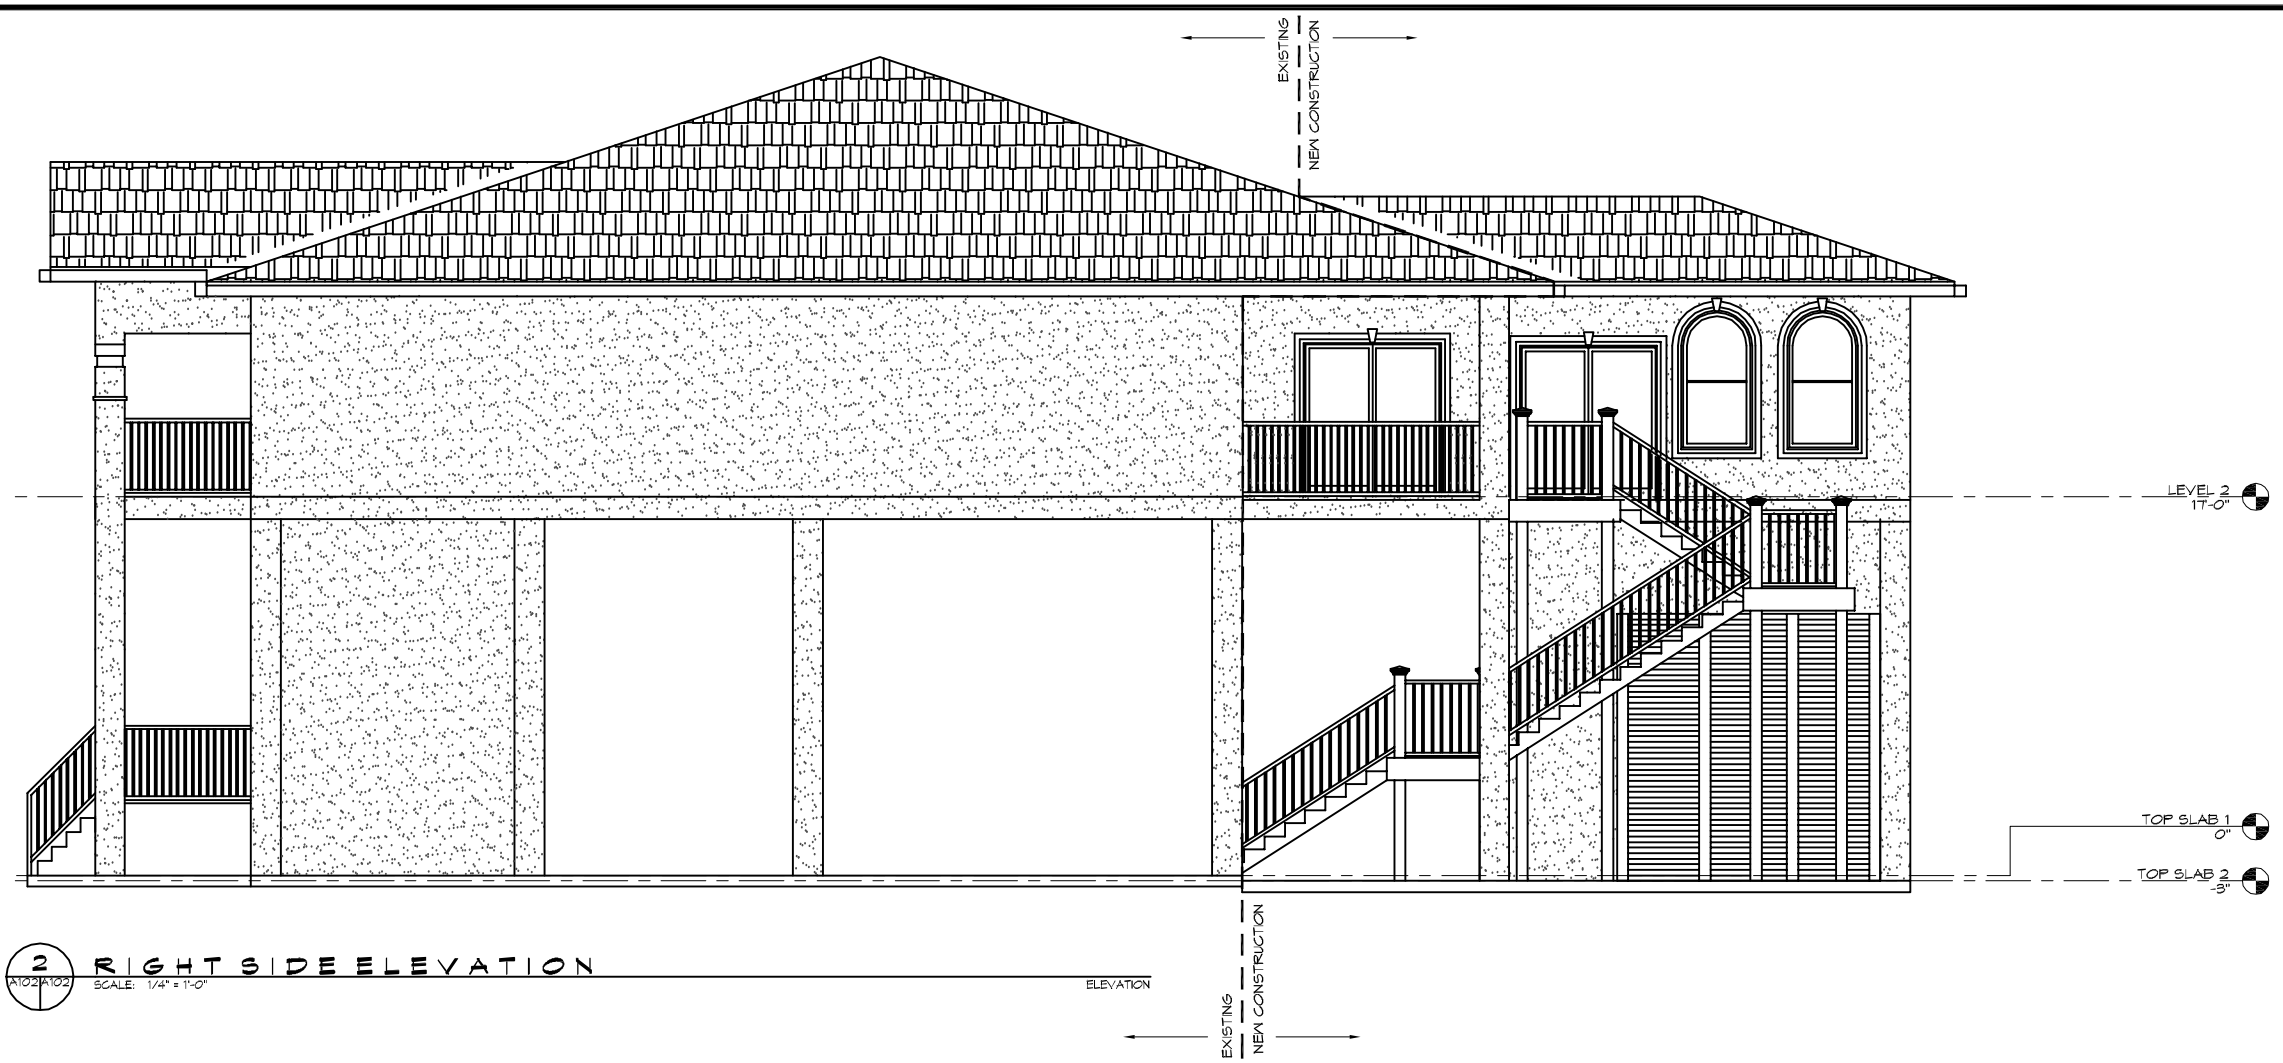


2 A102/A102 RIGHT SIDE ELEVATION
SCALE: 1/4" = 1'-0"
ELEVATION

1 A102/A102 FRONT ELEVATION
SCALE: 1/4" = 1'-0"
ELEVATION

DAMMON ENGINEERING, INC.
www.dammonengineering.com
info@dammonengineering.com
Fax: 985-641-1250
554 Old Spanish Trail
Slidell, LA 70458
Ph: 985-641-0202

REVISIONS

| # | DESCRIPTION | DATE |
|---|---|---|

SEAL:

PRELIMINARY NOT FOR CONSTRUCTION

HUGH HEARON

206 MARLIN DRIVE
SLIDELL, LOUISIANA

| | | | |
|---|---|---|---|
| JOB No: | 2018 | DATE: | 10-01-2018 |
| DRAWN BY: | JAS-VA | CHECKED BY: | CKD |

SHEET TITLE:
BUILDING ELEVATIONS

DRAWING NUMBER:
A102

SHEET No: 3 of # 4